




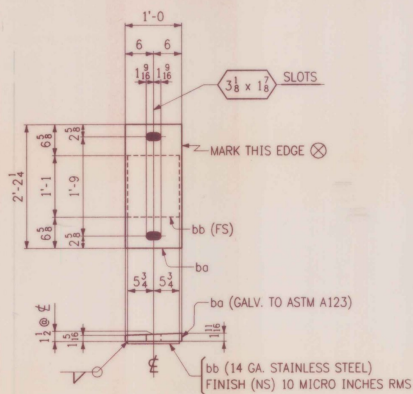


SOLE PLATES ~ MK. SP1
(ABUT. 1)

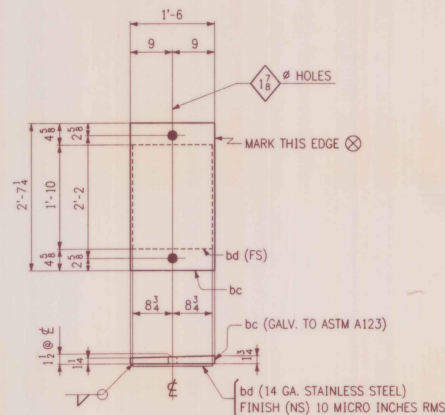

SOLE PLATES ~ MK. SP2
(PIER)

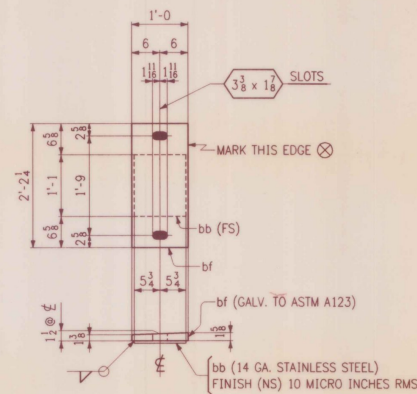

SOLE PLATES ~ MK. SP3
(ABUT. 2)

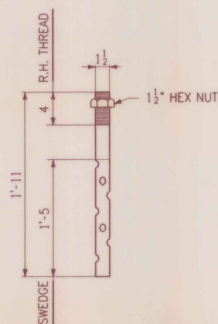

ANCHOR BOLTS ~ MK. AB1
(GALV. A153)
[CODE: P]

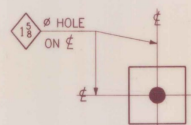


PLATE WASHERS ~ MK. W1
(ABUT.) (GALV. A153)


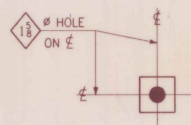


PLATE WASHERS ~ MK. W2
(PIER) (GALV. A153)



FABRIC PADS ~ EB1
(FIX) [CODE: P]

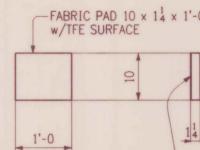

FABRIC PADS ~ EB2
(EXP.) [CODE: P]

SHOP NOTE
HOLES: AS NOTED
BOLTS: NONE
PAINT: NONE
FOR GENERAL SHOP NOTES, SEE DWG. N1.

FED. ROAD DIST. NO.		STATE		FED. AID PROJ. NO.	
		VT			
BILL OF MATERIAL					
NO.	MARK	DESCRIPTION	LENGTH	REMARKS	ITEM
6	SP1	SOLE PLATE			187.15
6	bo	PL 12 x (18 x 18)	2	2 1/2	18.78
6	bb	PL 11 1/2 x 14GA	1	1	8.12
6	SP2	SOLE PLATE			247.42
6	bc	PL 18 x (12 x 12)	2	7 1/4	289.24
6	bd	PL 17 1/2 x 14GA	1	10	8.14
6	SP3	SOLE PLATE			193.15
6	bf	PL 12 x (18 x 18)	2	2 1/2	18.78
6	bb	PL 11 1/2 x 14GA	1	1	8.12
ANCHOR BOLTS					
36	AB1	1 1/2" SWEDGE BOLTS	1	11	12.44
WASHERS					
24	W1	BAR 4 x 3/8	0	4	1.70
12	W2	BAR 2 1/2 x 3/8	0	2 1/2	6.66
FABRIC PADS					
6	EB1	PAD 16 x 2	1	9	34.32
12	EB2	PAD 10 x 1 1/4	1	0	7.44

TOTAL WEIGHT THIS DWG.
ITEM 531.10 ± 3.92 ± .40

NO.	REVISION	DATE
HIGH STEEL STRUCTURES, INC.		
1770 Harpstead Road Lancaster, PA 17605-0008 Phone 717/299-5211 A Division of High Industries, Inc.		
BEARINGS U.S. ROUTE 7 OVER OTTER CREEK BRIDGE NO. 79 TOWN OF WALLINGFORD, COUNTY OF RUTLAND STATE OF VERMONT AGENCY OF TRANSPORTATION PROJECT NO. BRS-0137(13)		
STATE CONTRACT NO. 1770 CONTRACTOR J. A. McDONALD, INC. IN CHARGE abs MADE BY JCC CHECKED BY JCC DATE 1-31-96		
CONTRACT NUMBER VT-95367 DRAWING NUMBER 1 OF 24		