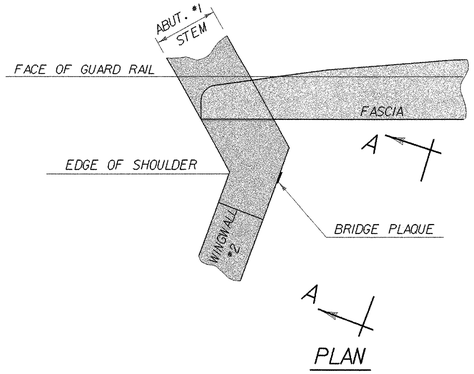

PLAN

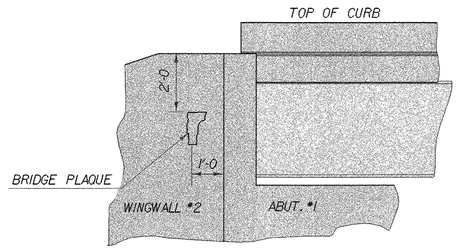

VIEW "A - A"

LOCATE BRIDGE PLAQUE

THE BRIDGE PLAQUE WILL BE SUPPLIED BY THE AGENCY OF TRANSPORTATION AND SHALL BE INSTALLED BY THE CONTRACTOR AT ABUTMENT #1 ON THE RIGHT SIDE AS SHOWN OR AS DIRECTED BY THE ENGINEER.

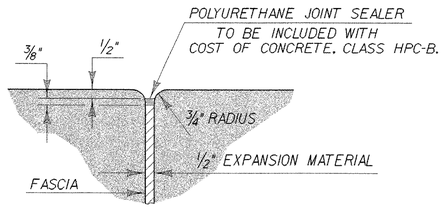

JOINT BETWEEN FASCIA AND WINGWALL

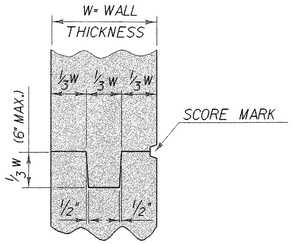

TYPICAL CONCRETE CONSTRUCTION JOINT

P.V.C. WATERSTOP FOR EXPANSION JOINTS

THE COSTS FOR P.V.C.WATERSTOP SHALL BE INCLUDED IN THE UNIT PRICE BID FOR CONCRETE. OTHER CONFIGURATIONS MAY BE USED UPON APPROVAL OF THE STRUCTURES ENGINEER.

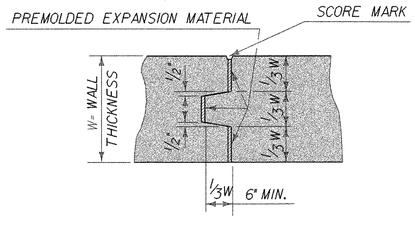

TYPICAL CONCRETE EXPANSION JOINT

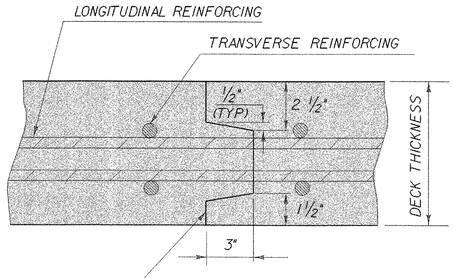

APPLY EPOXY BONDING COMPOUND
BEFORE PLACING NEW CONCRETE.
INCLUDE WITH COST BID FOR CONCRETE.

TRANSVERSE BRIDGE SLAB CONSTRUCTION JOINT DETAILS

STATE OF VERMONT
AGENCY OF TRANSPORTATION

Town Of WOODFORD	Bridge No. BR 11
Highway No. VT 9	Log Sta. / Surv. Sta.
VT 9 OVER ROARING BRANCH OF WALLOOMSAC	
MISCELLANEOUS CONCRETE DETAILS	
Designed By M.EVANS-MONGEON	Drawn By R.PELLETT
Checked By M.EVANS-MONGEON Date	Bridge Design Supervisor A.PORTALUPI Date
PROJECT WOODFORD	PROJECT NO. BHF 010-1(29)
I.G.C. Info. /84e039/se039subdgn	se039mscJ
Bridge Sheet No.	Sheet 52 of 106

PLOTTED 03-OCT-2005