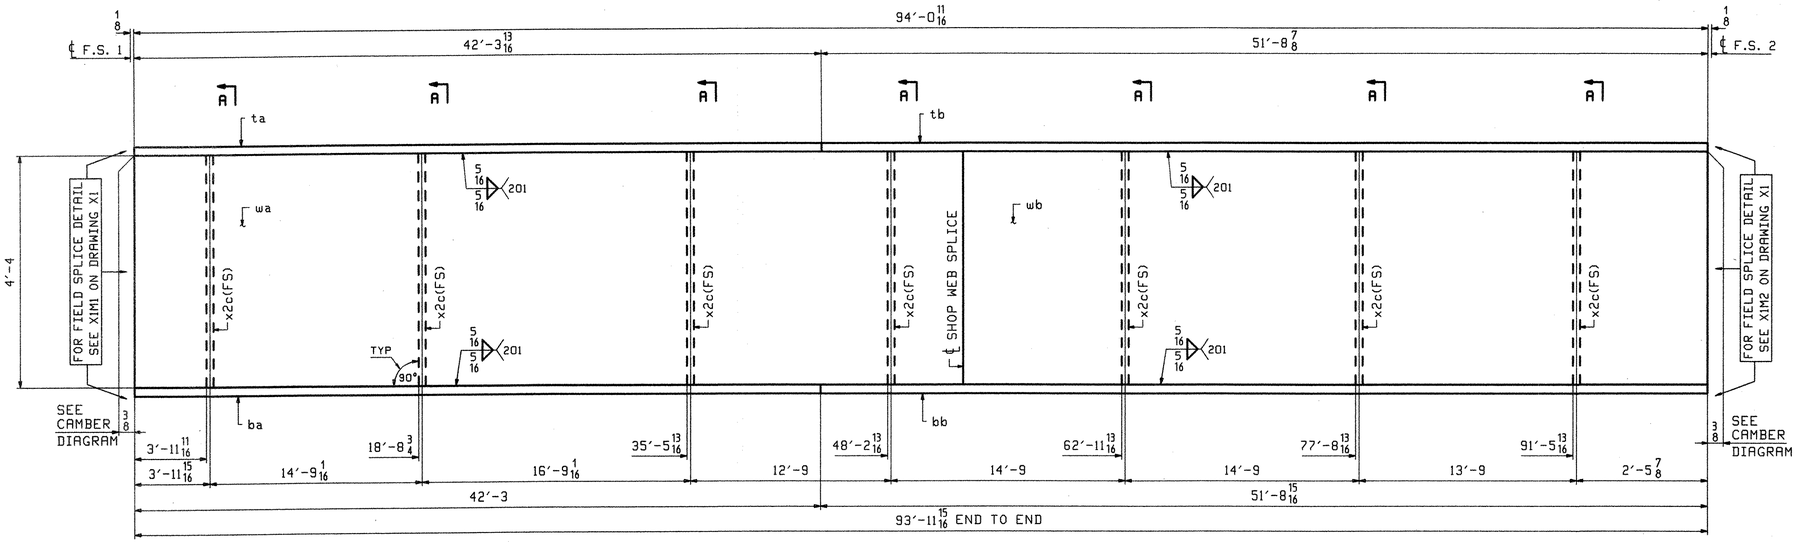

ONE - GIRDER - 12G6B

FOR FIELD SPLICE DETAILS SEE DRAWING X1.
FOR GIRDER STANDARD DETAILS SEE DRAWING X2.
FOR CAMBER & FLANGE DIAGRAMS SEE DRAWING C2.
FOR GENERAL NOTES SEE DRAWING GN1.
H2-3 DENOTES MATERIAL SUBJECT TO CHARPY V-NOTCH TESTING.

ABM INFO PAGE	ABM INFO LINE	SHIP MARK	QTY	MARK	MATERIAL	LENGTH FT	LENGTH INCHES	REMARKS	WT	PROCUREMENT NOTES
		12G6B	1		GIRDER				17667	
1	L		1	wa	PL 1/2x52	49	6 1/4	(M270-50WT2) (H2-3)		
1	N		1	wb	PL 1/2x52	44	6 7/16	(M270-50WT2) (H2-3)		
1	G		1	ta	PL 7/8x16	42	3 13/16	(M270-50WT2) (H2-3)		
1	E		1	tb	PL 7/8x16	51	8 7/8	(M270-50WT2) (H2-3)		
1	G		1	ba	PL 7/8x16	42	3	(M270-50WT2) (H2-3)		
1	E		1	bb	PL 7/8x16	51	8 15/16	(M270-50WT2) (H2-3)		
2	J		7	x2c	PL 1/2x7 1/2	4	4			

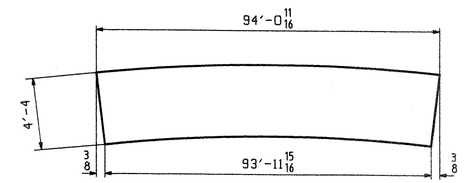

ORIENTATION DIAGRAM
FOR CAMBER SEE DRAWING C2

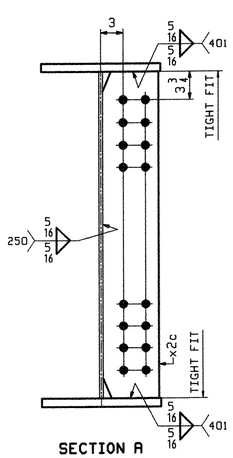

SECTION A

REV.	REMARKS	DATE	DWN	CHK	APP	Q.A.	NO.	DIA.	LGT	TYPE	WASHER
	OUT FOR APPROVAL	FINAL 7-17-06									
	OUT FOR APPROVAL										
	ISSUED TO SHOP										
	FIELD & OFFICE										

MATERIAL: M270-50W (UN)
ELECTRODES:
HOLES: 15/16"Ø
SHOP BOLTS: NONE
SURFACE PREP. & PAINT: SEE DRAWING GN1

DESCRIPTION: GIRDER - 12G6B
JOB: RTE 9 OVER ROARING BRANCH OF WALLOOMSAC RIVER
BRIDGE No. BR 11
WOODFORD, VT. BENNINGTON COUNTY
TENSOR 2608
PROJ NO. BHF 010-1(29)
CUSTOMER: RENAUD BROTHERS, INC.

	DRAWN BY	DATE
	JTB	02/22
	CHKD BY	
	PCP	03/06
	APPROV BY	
	SUPERVISOR	W. J. GATTI
	Q.A.	

CASCO BAY STEEL STRUCTURES, INC.
75 SPRING HILL ROAD SACO, MAINE 04072
PHONE (207) 282-7360 FAX. (207) 282-1179

JOB NO.	DRG. NO.
290	12
	REV. △

RECEIVED
CK'D BY ____ OK'D BY
JUL 26 2006
RESUBMIT ____ APPROVED ____
BY DATE 7/28/06

PCP Tue Mar 14 11:25:02 EST 2006 /users/jobs/2609-12 : Rev0

137 SS