TRAFFIC ITEM AND TRAFFIC SIGN SUMMARY SHEET, NOTES AND DETAILS

MILEMARKER, STATION, OR SIGN NUMBER	SIGN LEGEND	SIGN DIMENSIONS	EXISTING SIGNS TO BE SALVAGED: REMOVE (EA.)	X	RETAIN (X)	NEW AND SALVAGED SIGNS: NEW "A" (S.F.)	NEW "B" (S.F.)	SALV. SIGN (EA.)	SALV. T.I.S.(S.F.)	EXISTING POSTS: RET.	DRILL	REM.	SALV.	NEW SIGN POSTS: NUMBER OF POSTS	FLANGED CHANNEL: 2.0 LB./FT.	2.5 LB./FT.	3.0 LB./FT.	TUBULAR ALUMINUM: 3.0" ∅	3.0" □	4.0" ∅	4.0" ∅ MOD.	W SHAPED STEEL: POST SIZE	WEIGHT	FTG. SIZE 24"	30"	REMARKS	FOR SIGN DETAIL SHEET: PLAN SHEET NUMBER	STD. SHEET NUMBER

TRAFFIC ITEM SUMMARY

ITEM NO.	ITEM					UNIT	RND.	TOTAL
675.20	TRAFFIC SIGNS, TYPE A	104.9				S.F.	0.1	105
675.30	FLANGED CHANNEL SIGN POSTS	240.				LB.		240
675.32	TUBULAR ALUMINUM SIGN POSTS	68.4				LB.	1.6	70
675.50	REMOVING SIGNS	24				EA.		24
675.60	ERECTING SALVAGED SIGNS	6				EA.		6
680.20	TRAVEL INFORMATION SIGN	5				S.F.		5

SEE SHEET TD 504 FOR PROJECT SUMMARY OF QUANTITIES AND REVISION NOTE FOR LEGAL LOAD LIMIT SIGNS

NOTES AND DETAILS

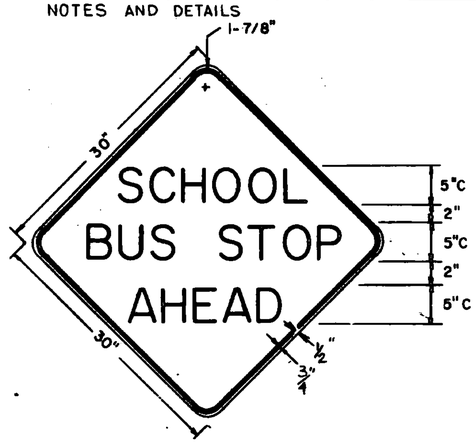

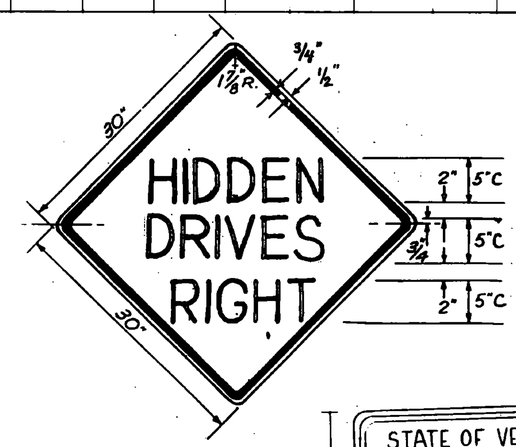

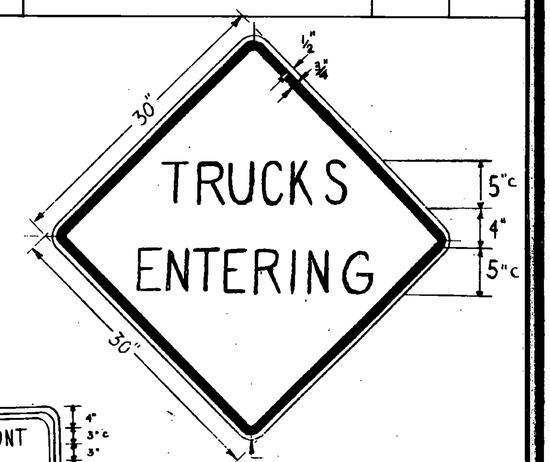

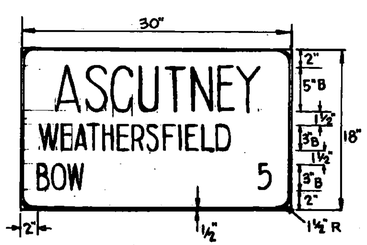

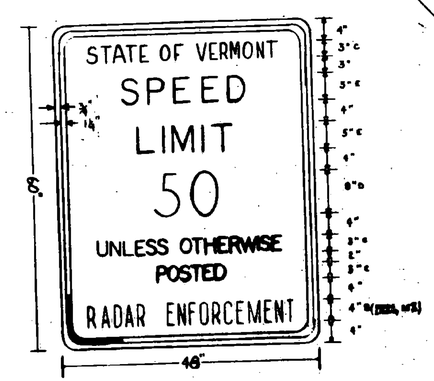

TRAFFIC SHEET NO. TD 510 SHEET ___ OF ___

DRAWN BY _____ DATE _____

CHKED BY _____ DATE _____

WEATHERSFIELD-WINDSOR

PROJ. STATEWIDE HIGHWAY 43 OF 200 RS-SFTY (85) S

BRUNING 53428-3

07