COMPOSITE SHEET - TRAFFIC ITEM SUMMARY - TRAFFIC SIGN SUMMARY SHEET - NOTES AND DETAILS

MILEMARKER, STATION, OR SIGN NUMBER	LEGEND	TYPE	SIGN DIMENSIONS	EXISTING SIGNS TO BE SALVAGED: REMOVE (EA.)	REMOVE (X)	RETAIN (X)	NEW AND SALVAGED SIGNS: NEW "A" (S.F.)	NEW "B" (S.F.)	SALV. SIGN (EA.)	SALV. T.I.C. (S.F.)	EXISTING POSTS: RETAIN	DRILL	SALV.	NEW POSTS: NUMBER OF POSTS	FLANGED CHANNEL: 2.0 LB/FT	2.5 LB/FT	3.0 LB/FT	TUBULAR ALUMINUM: 3" Ø	3" □	4" Ø	4" Ø MOD.	W SHAPE (BREAKAWAY): POST SIZE	WEIGHT	FTG. SIZE 24"	FTG. SIZE 30"	REMARKS	FOR SIGN DETAIL SEE: PLAN SHEET NUMBER	STD. SHEET NUMBER
	SHEET TD 519			28			111.5									236		114										
	SHEET TD 520			34			115.9		1							280		114										
	SHEET TD 521			21			93.9		6							524												
TOTALS	COMMON PROJECT			83			322.3		7							1040		228										

TRAFFIC ITEM SUMMARY

ITEM NUMBER	ITEM						ROUNDING	UNIT	TOTAL
675.20	TRAFFIC SIGNS, TYPE A	322.3					2.7	S.F.	325
675.30	FLANGED CHANNEL SIGN POSTS	1040					10	LB.	1050
675.32	TUBULAR ALUMINUM SIGN POSTS	228					7	LB.	235
675.50	REMOVING SIGNS	83					-	EA.	83
675.60	ERECTING SALVAGED SIGNS,	7					-	EA	7
676.13	REMOVE AND REPLACE GUARD RAIL DELINEATOR, TYPE A, MOD.	20					-	EA.	20

SEE SHEET TD 504 FOR PROJECT SUMMARY OF QUANTITIES AND REVISION NOTE FOR LEGAL LOAD LIMIT SIGNING

NOTES AND DETAILS

SIGN @ M.M. 7.031 = 0.00 LT.

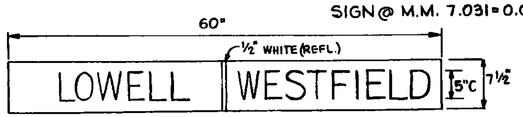

REDUCE LETTER SPACING 50%

COLORS:
TEXT - WHITE (REFL.)
BACKGROUND - GREEN (REFL.)
SEE STD. DWG. E-23 FOR MATERIALS

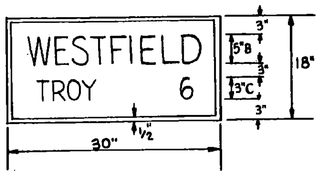

SIGN @ M.M. 3.48 RT.

COLORS:
TEXT & BORDER - WHITE (REFL.)
BACKGROUND - GREEN (REFL.)
SEE STD. DWG. E-23 FOR MATERIALS

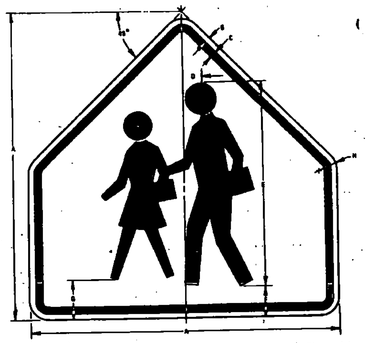

S1-1

DES	DIMENSIONS (INCHES)							
	A	B	C	D	E	F	G	H
STD. & REG.	30	1/2	3/4	2	30	3	3-3/4	1-1/2
EXPWY.	36	5/8	7/8	2-1/2	36	3-1/2	4-1/2	2-1/4
SPECIAL	48	3/4	1-1/4	3-1/4	48	4	6	3

COLORS
LEGEND - BLACK (NON-REFL)
BACKGROUND - YELLOW

SIGNS @ M.M.S 3.72 Rt & 3.92 Lt.

ITEM SUMMARY AND SIGN DETAILS SHEET

TRAFFIC SHEET NO. TD 522 SHEET ___ OF ___

SURVEYED BY _____ DATE _____
DRAWN BY _____ DATE _____
TRACED BY _____ DATE _____

LOWELL-WESTFIELD

PROJ. STATEWIDE SHEET 109 OF 200 NO. F-SFTY (85) S