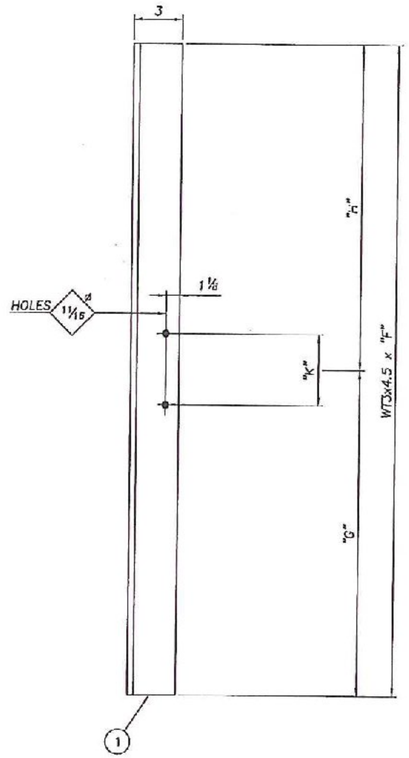

SIGN HANGERS

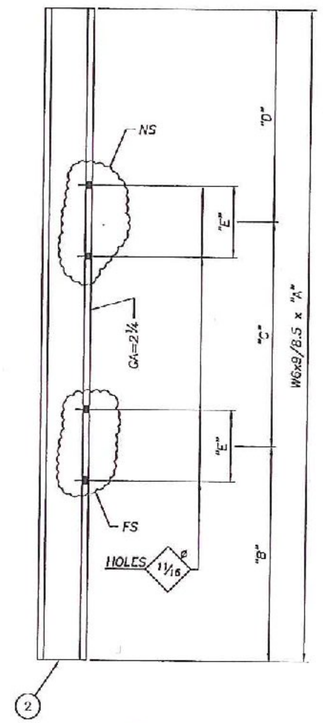

SIGN HANGERS

MARK	QTY	"F"	"G"	"H"	"K"	1
BH1	2	4'-0	2'-0	2'-0	1'-0	a
BH2	2	6'-6	3'-3	3'-3	1'-0	aa

MARK	QTY	"A"	"B"	"C"	"D"	"E"	2
BH3	8	4'-0	3	3'-6	3	3½	ba
BH4	14	6'-6	1'-6	3'-6	1'-6	3½	da

C1181-8

PARTS PER EDGE	PART MARK NO	NO OF PIECES REQ'D	SECTION SHAPE	DESCRIPTION OF MATERIAL	LENGTH FEET	LENGTH INCHES	PARTS PER DWG UNIT
	BH1	2		SIGN HANGERS			
	a	2	WT	3 x 4.5	4	0	1
	BH2	2		SIGN HANGERS			
	aa	2	WT	3 x 4.5	6	6	1
	BH3	8		SIGN HANGERS			
	ba	8	W	6 x 9/8.5	4	0	1
	BH4	14		SIGN HANGERS			
	da	14	W	6 x 9/8.5	6	6	1

STATE OF VERMONT
BARBARA B. CLEMENTS
8/22/11
NO. 64492
STRUCTURAL
LICENSED
PROFESSIONAL ENGINEER

MATERIAL SPECS.

ALL MAT'L. – ASTM A572, GR.50
GALV. AFTER FAB. PER ASTM A123
PAINT – PER WALPAR COATING SYSTEM #3 – COLOR BLACK

NO:	REVISIONS	DATE	MADE	CHECKED
A	FOR APPROVAL	8/22/11	JLS	RKW

REF DWG: E1–E5

AASHTO 5th Edition Spec's

Walpar, LLC
POST OFFICE BOX 28659
BIRMINGHAM ALABAMA 35228
4200 JEFFERSON AVENUE
BIRMINGHAM ALABAMA 35221
PHONE (205)-925-4990
FAX (205) 925-7273

STATE: Vermont
PROJECT: Barre City
PROJ No: FEGC F 026-1(34) C/2
COUNTY: Washington
ROUTE: US-302

SUBJECT: OVERHEAD SIGN SUPPORTS
SIGN HANGER DETAILS
FOR: F.R. Lafayette, Inc.

DRAWN BY: JLS DATE: 8/19/11
CHECKED BY: RKW DATE: 8/22/11
RELEASE FOR CONSTRUCTION: ☐ DWG NO: C1181-8

SH-DET7