"A" ASSEMBLY (STOP SIGN)
"B" ASSEMBLY (YIELD SIGN)

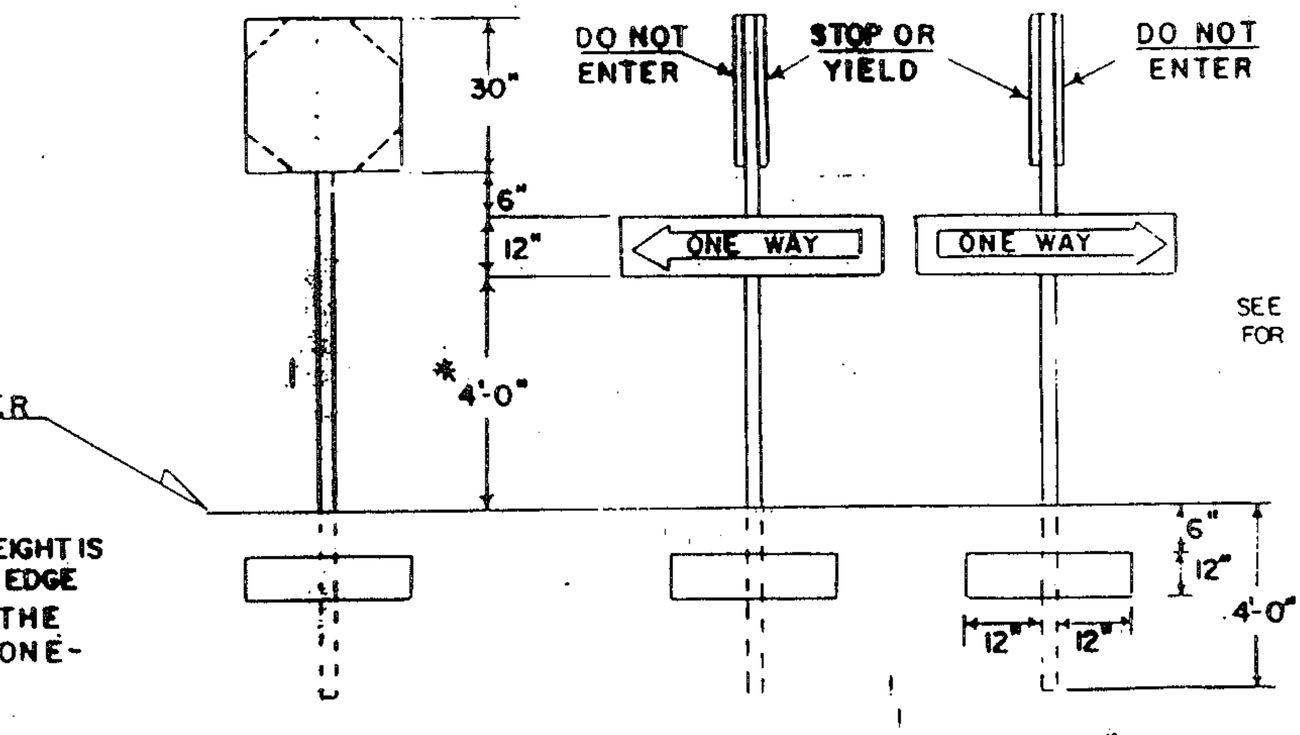

SEE LOCATION DETAIL BELOW FOR LAYOUT REQUIREMENTS

MOUNT ON 1-3" SQUARE ALUMINUM TUBE WITH 3/16" WALL
TYPE C FOOTING

REGULATORY SIGN ASSEMBLY DETAIL

NO. F020-1(16)
SHEET 19A OF 40 SHEETS

PROJECT FAIR HAVEN-CASTLETON