TRAFFIC ITEM AND TRAFFIC SIGN SUMMARY SHEET, NOTES AND DETAILS

MILEMARKER, STATION, OR SIGN NUMBER	SIGN LEGEND	SIGN DIMENSIONS	EXISTING SIGNS TO BE SALVAGED: REMOVE (EA.)	REMOVE (X)	RETAIN (X)	NEW AND SALVAGED SIGNS: NEW "A" (S.F.)	NEW "B" (S.F.)	SALV. SIGN (EA.)	SALV. T.I.S. (S.F.)	EXISTING POSTS: RET.	DRILL	REM.	SALV.	NEW SIGN POSTS: NUMBER OF POSTS	FLANGED CHANNEL: 2.0 LB./FT.	2.5 LB./FT.	3.0 LB./FT.	TUBULAR ALUMINUM: 3.0" ∅	3.0" □	4.0" ∅	4.0" ∅ MOD.	W SHAPED STEEL: POST SIZE	WEIGHT	FTG. SIZE 24"	30"	REMARKS	FOR SIGN DETAIL SHEET: PLAN SHEET NUMBER	STD. SHEET NUMBER

TRAFFIC ITEM SUMMARY

ITEM NO.	ITEM	Alburg	Enosburg	Johnson	Ludlow	Alburg Street Light	UNITS	RND.	TOTAL
646.40	DURABLE 24" STOP BAR	12					L.F.		12
646.44	DURABLE LETTER IN WORD MARKING	4					EA.		4
675.20	TRAFFIC SIGNS, TYPE A	160	61	70	62		S.F.		353
675.30	FLANGED CHANNEL SIGN POSTS	398	324	364	124		L.F.		1210
675.32	TUBULAR ALUMINUM SIGN POSTS	76			120		L.F.		196
675.50	REMOVING SIGNS	37	17	17	27		EA.		98
675.60	ERECTING SALVAGED SIGNS		7	1	1		EA.		9
679.15	STREET LIGHTING					1	L.S.		1
680.20	TRAVEL INFORMATION SIGNS, MOD.	10	5	15			S.F.		30

SEE SHEET TD 504 FOR PROJECT SUMMARY OF QUANTITIES AND REVISION NOTE FOR LEGAL LOAD LIMIT SIGNING.

NOTES AND DETAILS

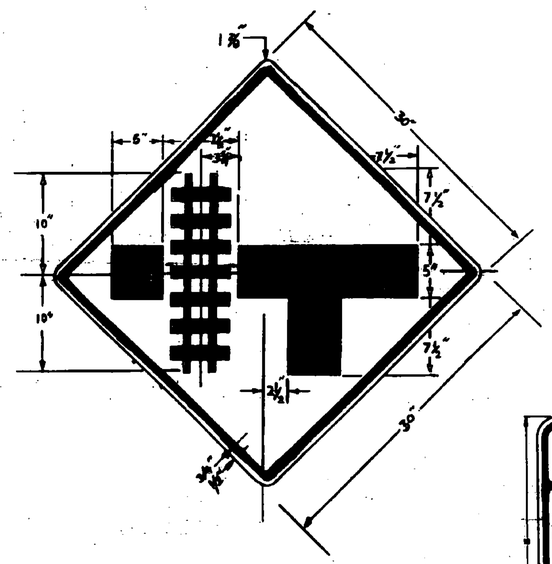

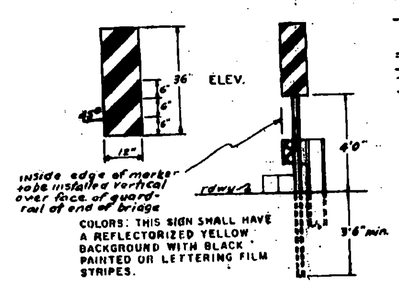

COLORS: THIS SIGN SHALL HAVE A REFLECTORIZED YELLOW BACKGROUND WITH BLACK PAINTED OR LETTERING FILM STRIPES.

OBJECT MARKER

MATERIALS: THE SIGN BASE MATERIAL USED FOR THIS SIGN MAY BE EITHER 5/8" HIGH DENSITY PLYWOOD OR 0.080 FLAT SHEET ALUMINUM WITH A REFLECTORIZED SHEETING BACKGROUND.

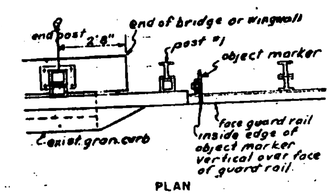

PLACEMENT OF OBJECT MARKERS

TRAFFIC SHEET NO. TD 517 SHEET 1 OF

DRAWN BY DATE

CHKED BY DATE

ALBURG, ENOSBURG, JOHNSON, LUDLOW

PROJ. STATEWIDE NO. F-SFTY (85) S

SHEET 56 OF 200