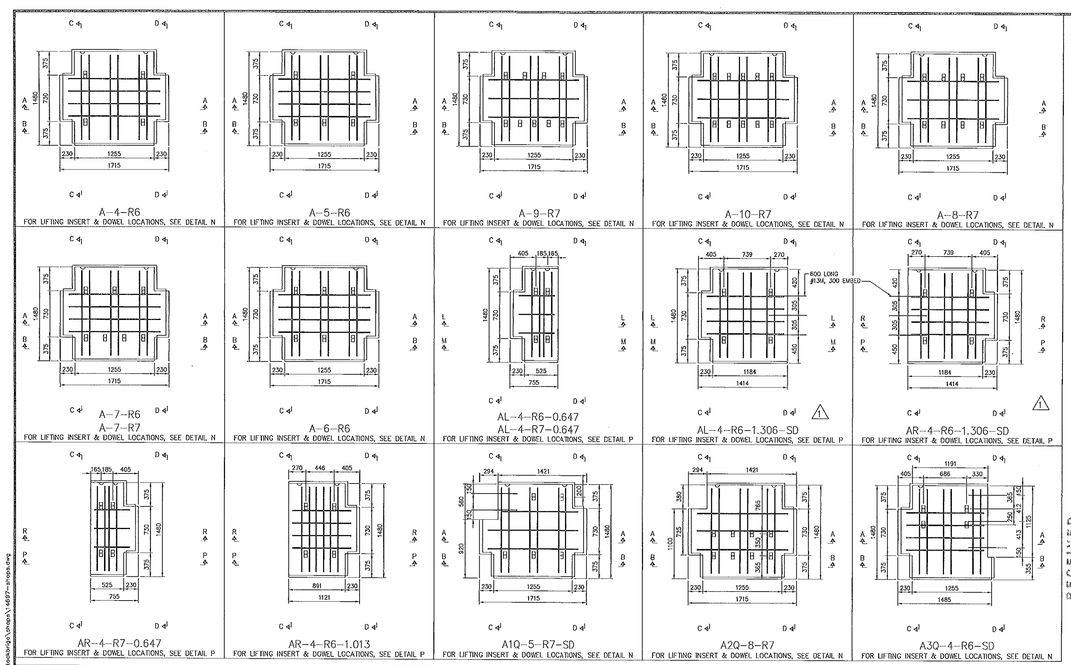

RECEIVED
AUG 19 2010
DATE BY RCS

RESUBMIT ___ APPROVED ___
BY CPW DATE 8/26/10

This drawing contains information proprietary to The Reinforced Earth Company, and is being furnished for the use of VERMONT AGENCY OF TRANSPORTATION only in connection with this project, and the information contained is not to be transmitted to any other organization unless specifically authorized in writing by The Reinforced Earth Company. The Reinforced Earth Company is exclusive licensee in the United States under patents issued to Henri Vidal, and the furnishing of this drawing does not constitute an expressed or implied license under the Vidal patents.

The design contained on these drawings is based on information provided by the owner. On the basis of this information, The Reinforced Earth Company has designed, and is responsible for the internal stability of the structure only. External stability, including foundation (bearing capacity and settlement) and slope stability (sliding and rotation), is the responsibility of the owner.

Reinforced Earth
1504 Ventwood Chase Drive, Vienna, VA 22182 (703)255-1135

"REINFORCED EARTH" is the registered trademark of The Reinforced Earth Company.

DESIGNED BY: LY				PROJECT NAME: VT ROUTE 107, BRIDGE 9	DATE 07/16/2010
PROJECT ENGR: LY				LOCATION: STOCKBRIDGE, VERMONT	CONTRACT NO. RE-14697
CHECKED BY: PLA	1	8/16/10	ADD DOWELS	OWNER: VERMONT AGENCY OF TRANSPORTATION	DRAWING NO. S6 OF S10
	REV.	DATE	DESCRIPTION	DRAWING COVERS: PANEL CASTING DRAWING	SCALE AS SHOWN

R:\RE14697_BRN_VT_Stockbridge\Drwg\14697-cross.dwg