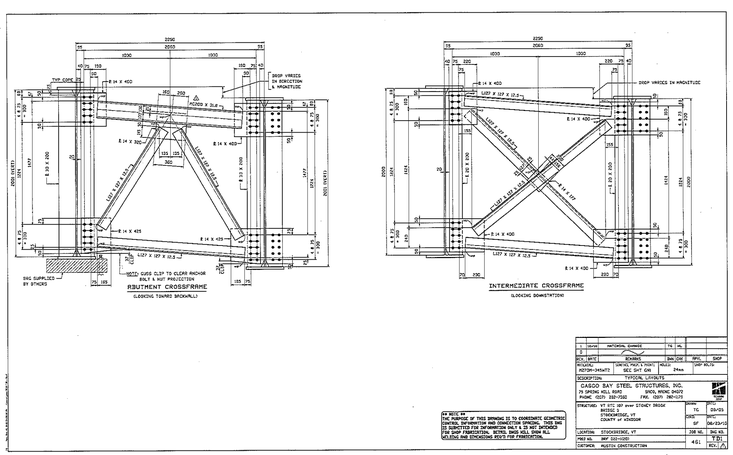

1	02/03	MATERIAL CHANGE	TG	PL	
NO.	DATE	REVISIONS	DRN.CHK	APVL	SHOP
SCALE: NONE		DRAWING TITLE & NOTES			SHOP DRLTG
PCF/SM-045477		SEC SHT GR8	24ea		
DESCRIPTION		TYPICAL LATERALS			

CASGO BAY STEEL STRUCTURES, INC.
71 SPRING HILL ROAD BROL MONC 04072
PHONE (207) 232-7202 FAX. (207) 267-1171

STRUCTURE: VT 172 UPP over STANLEY BROOK BRIDGE I	TG	03/03
LOCATION: STOCKBRIDGE, VT COUNTY OF WINDSOR	CHKD SF	APPV. 06/23/03
LOCATION: STOCKBRIDGE, VT	JOB NO.	DWG NO.
PROJ NO. PRF 020-1(20)		T-01
CONTRACTOR: MASTON CONSTRUCTION	461	REV. 1

AN SECTION 4A
THE PURPOSE OF THIS DRAWING IS TO COORDINATE CONTRACTORS, INFRASTRUCTURE AND CONNECTION DETAILS. THIS DWG IS NOT INTENDED TO BE A COMPLETE SET OF SHOP DRAWINGS FOR SHOP FABRICATION. WELDS, BOLT SIZES, SHIM PLS, WELDING AND ENGAGING BOLTS FOR FABRICATION.