STATE OF VERMONT
AGENCY OF TRANSPORTATION

TRAFFIC SIGN SUMMARY SHEET 2

Metric

KILOMETER MARKER, STATION, OR SIGN NUMBER	SIGN LEGEND	SIGN DIMENSIONS EA	SIGN DIMENSIONS WIDTH (mm)	SIGN DIMENSIONS HEIGHT (mm)	NEW & SALVAGED SIGNS "A"	NEW & SALVAGED SIGNS "B"	SALV SIGN	SALV TIS	EXIST POST RETAIN	EXIST POST SALVAGE	NO. OF POSTS	FLANGED CHANNEL kg/m 1.7	FLANGED CHANNEL kg/m 3.0	FLANGED CHANNEL kg/m 4.5	SQUARE STEEL (mm) 44 kg/m 2.8	SQUARE STEEL (mm) 50 kg/m 3.6	SQUARE STEEL (mm) 63 kg/m 5.0	ANCHOR	SLEEVE	TUBULAR ALUMINUM Ø (mm) 75 kg/m 1.9	TUBULAR ALUMINUM Ø (mm) 100 kg/m 2.5	TUBULAR ALUMINUM Ø (mm) 100 MOD kg/m 2.5	FOUNDATION	TUBULAR STEEL Ø (mm) 75 kg/m 11.3	TUBULAR STEEL Ø (mm) 89 kg/m 13.4	TUBULAR STEEL Ø (mm) 100 kg/m 16.1	TUBULAR STEEL Ø (mm) 125 kg/m 21.7	W-SHAPE STEEL FTG. SIZE 600 mm	W-SHAPE STEEL FTG. SIZE 750 mm	W-SHAPE STEEL WEIGHT	W-SHAPE STEEL POST SIZE	SIGN FRAME REQUIRED	REMARKS (SHS = STANDARD HIGHWAY SIGN)	SIGN DETAIL: DETAIL ON SHEET NUMBER	SIGN DETAIL: STD. SHEET NUMBER
												OPTION ITEMS																							
1+259 RT		1	450	600	0.270						1					X		1															W1-8 FLUORESCENT YELLOW SHEETING TYPE VII OR HIGHER		SHS
1+261 RT		1	450	600	0.270						1					X		1															W1-8 FLUORESCENT YELLOW SHEETING TYPE VII OR HIGHER		SHS
1+279 RT		1	450	600	0.270						1					X		1															W1-8 FLUORESCENT YELLOW SHEETING TYPE VII OR HIGHER		SHS
1+281 RT		1	450	600	0.270						1					X		1															W1-8 FLUORESCENT YELLOW SHEETING TYPE VII OR HIGHER		SHS
1+299 RT		1	450	600	0.270						1					X		1															W1-8 FLUORESCENT YELLOW SHEETING TYPE VII OR HIGHER		SHS
1+301 RT		1	450	600	0.270						1					X		1															W1-8 FLUORESCENT YELLOW SHEETING TYPE VII OR HIGHER		SHS
1+320 RT		1	450	600	0.270						1					X		1															W1-8 FLUORESCENT YELLOW SHEETING TYPE VII OR HIGHER		SHS
1+343 RT		1	150	250	0.038						1				X			1																	E-138
1+420 LT	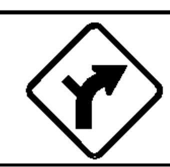	1	750	750	0.563						1					X		1															W1-10R		SHS
		1	450	450	0.203																												W13-1 SUBMOUNT W/ PREVIOUS SIGN		SHS
																m	m	m	m 33.48	m 4.83	m		EA	kg	kg	kg		kg	kg	kg	kg								
SHEET 2 TOTALS					m² 2.694	m²	EA.	m²				m			m 38.31					kg			EA.	kg				EA.	EA.	kg					

FINAL POST LENGTHS ARE TO BE DETERMINED IN THE FIELD. POST SIZES ARE COMPUTED BASED ON INFORMATION FURNISHED ON THE STANDARD SHEETS AND THE VTRANS "SIGN POST DESIGN GUIDELINE."

PROJECT: CORNWALL	PROJECT NO.: BRS 0172(6)
DESIGN FILE NAME: z85e042tssum.dgn	
IPARM FILE NAME:	PLOT DATE: 3/16/2010
SURVEYED BY: VTRANS & VTSURVEY	SURVEY DATE: 1996&1999
SQUAD LEADER: MARTHA EVANS-MONGEON	DRAWN BY: ERIK ATKINS
TRAFFIC SIGN SUMMARY SHEET 2	SHEET: 65 OF 144