STATE OF VERMONT
AGENCY OF TRANSPORTATION

TRAFFIC SIGN SUMMARY SHEET 8

VAOT Metric

MILEMARKER, STATION, OR SIGN NUMBER	SIGN LEGEND	SIGN DIMENSIONS EA	WIDTH (mm)	HEIGHT (mm)	NEW & SALVAGED SIGNS "A"	"B"	SALV SIGN	SALV TIS	EXIST POST RETAIN	SALVAGE	NEW SIGN POSTS NO. OF POSTS	SQUARE STEEL (mm) 44 kg/m 2.8	50 kg/m 3.6	63 kg/m 5.0	ANCHOR	SLEEVE	TUBULAR ALUMINUM dia.(mm) 75 kg/m 1.9	100.0 kg/m 2.5	100 MOD kg/m 2.5	TUBULAR STEEL dia.(mm) FOUNDATION	75 kg/m 11.3	89 kg/m 13.4	100 kg/m 16.1	125 kg/m 21.8	W-SHAPE STEEL FTG. SIZE 600 mm	750 mm	WEIGHT	POST SIZE	SIGN FRAME REQUIRED	REMARKS	SIGN DETAIL DETAIL ON SHEET NUMBER	STD. SHEET NUMBER
STA. 4+113.9, LT.		1	750	750	0.56						1		4.2		1															W11-2 (FYG)		SHS
		1	600	300	0.18																									W16-7PL (FYG		SHS
STA. 4+115.4, LT.		1	750	750	0.56						1		4.2		1															W11-2 (FYG)		SHS
		1	600	300	0.18																									W16-7PL (FYG		SHS
STA. 4+120.2, RT.		1	600	750	0.45						1		4.2		1																	E-141
STA. 4+121.1, LT.		1	600	600	0.36						1		4.1		1															R3-2		SHS
SMITH ST.		1	600	230	0.14																									INSTALL STREET SIGNS ABOVE ONE WAY SIGNS USING POST TOP MOUNTING BRACKET		E-123
		1	600	230	0.14																											E-123
STA. 5+015.1, LT.		1	900	300	0.27						2		8.9		2															R6-1L		SHS
		1	900	300	0.27																									MOUNT ONE WAY SIGNS BACK TO BACK R6-1R		SHS
		1	750	750	0.56																									R5-1		SHS
STA. 5+015.6, RT.		1	900	300	0.27						1		4.2		1															R6-1L		SHS
		1	900	300	0.27																									MOUNT ONE WAY SIGNS BACK TO BACK R6-1R		SHS
		1	750	750	0.56																									R5-1		SHS
STA. 5+019.4, LT.		1	750	750	0.56						1		4.2		1															R1-1		SHS
		1	150	250	0.04																											E-138
STA. 5+064.1, LT.		1	600	230	0.14						1		3.9		1																	E-123
		1	600	230	0.14																											
STA. 5+107.5, RT.	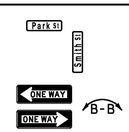	1	600	230	0.14						1		3.7		1															MOUNT ONE WAY SIGNS BACK TO BACK		E-123
		1	600	230	0.14																									R6-1L		E-123
		1	900	300	0.27																									R6-1R		SHS
		1	900	300	0.27																											SHS
												m 0	m 41.6	m 0		EA	kg	kg	kg		kg	kg	kg	kg								
SHEET TOTALS					m² 6.47	m²	EA.	m²					m 41.6					kg			EA.		kg			EA.	EA.	kg				

NOTES:
1. FINAL POST LENGTHS ARE TO BE DETERMINED IN THE FIELD. POST SIZES ARE COMPUTED BASED ON INFORMATION FURNISHED ON THE STANDARD SHEETS AND THE VTRANS "SIGN POST DESIGN GUIDELINE."
2. ALL OVERHEAD GUIDE SIGNS SHALL HAVE A MINIMUM TYPE IX LEGEND ON TYPE IX BACKGROUND. ALL GROUND MOUNTED GUIDE SIGNS SHALL HAVE A MINIMUM TYPE IX LEGEND ON TYPE III BACKGROUND. ALL CHEVRON SIGNS SHALL HAVE TYPE IX SHEETING. ALL OTHER GROUND MOUNTED SIGNS SHALL HAVE A MINIMUM TYPE III SHEETING.

FYG = FLUORESCENT YELLOW GREEN

Stantec

PROJECT NAME: DANVILLE
PROJECT NUMBER: F EGC 028-3(32)

FILE NAME: ...\traffic sign summary.ptf
DESIGN SUPERVISOR: GARY SANTY
DESIGNED BY: STANTEC
TRAFFIC SIGN SUMMARY SHEET TSS-8
PLOT DATE: 1/18/2011
DRAWN BY: STANTEC
CHECKED BY: STANTEC
SHEET 163 OF 306

1/18/2011 1:53:26 PM v:\1953\active\953033_1082\highway\plotfiles\traffic sign summary.ptf