STATE OF VERMONT
AGENCY OF TRANSPORTATION

DETOUR SIGN SUMMARY SHEET 2

QUANTITY OF SIGNS	SIGN LEGEND	SIGN DIMENSIONS WIDTH (mm)	SIGN DIMENSIONS HEIGHT (mm)
1	ROAD CLOSED VT ROUTE 104 FAIRFAX 12 MILES AHEAD	96	48
1	ROAD CLOSED VT ROUTE 104 NORTH FAIRFAX 8 MILES AHEAD	96	48
1	ROAD CLOSED VT ROUTE 104 FAIRFAX 6 MILES AHEAD	96	48
1	ROAD CLOSED VT ROUTE 104 FAIRFAX 5.3 MILES AHEAD	96	48
1	ROAD CLOSED 1.8 MILES AHEAD LOCAL TRAFFIC ONLY	96	48
1	LOCAL TRAFFIC ONLY	24	24

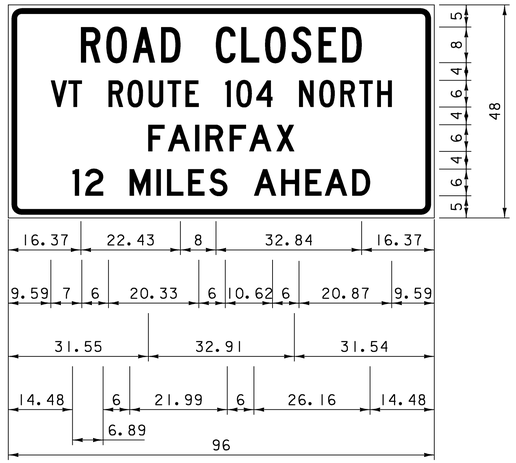

3.00" RADIUS, 1.25" BORDER, 0.75" INDENT, BLACK ON WHITE; "ROAD CLOSED" C; "VT ROUTE 104 NORTH FAIRFAX" D; "12 MILES AHEAD" D;

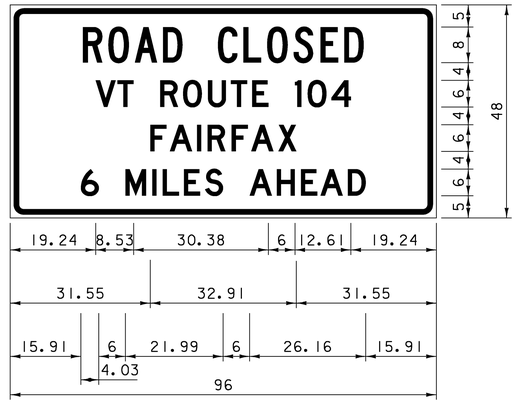

3.00" RADIUS, 1.25" BORDER, 0.75" INDENT, BLACK ON WHITE; "ROAD CLOSED" C; "VT ROUTE 104" C; "8 MILES AHEAD"D;

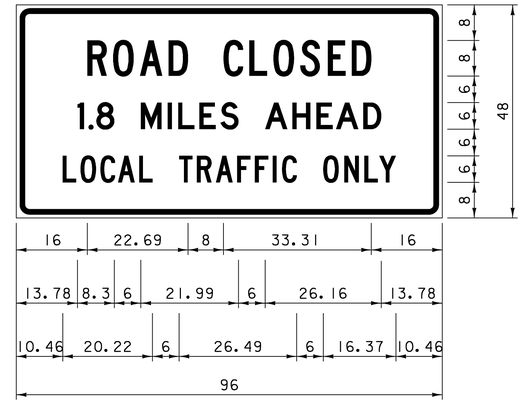

3.00" RADIUS, 1.25" BORDER, 0.75" INDENT, BLACK ON WHITE; "ROAD CLOSED" C 107% SPACING; "1.8 MILES AHEAD" D; "LOCAL TRAFFIC ONLY" C;

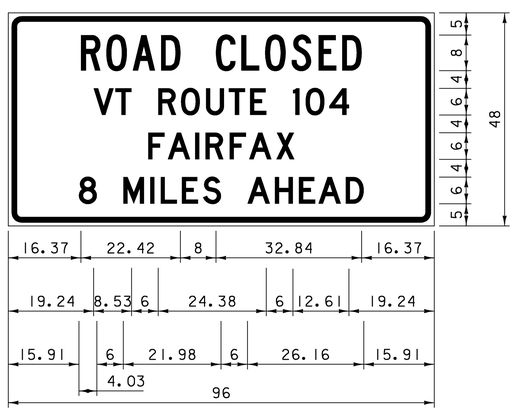

3.00" RADIUS, 1.25" BORDER, 0.75" INDENT, BLACK ON WHITE; "ROAD CLOSED" C; "VT ROUTE 104" D; "FAIRFAX" D; "8 MILES AHEAD"D;

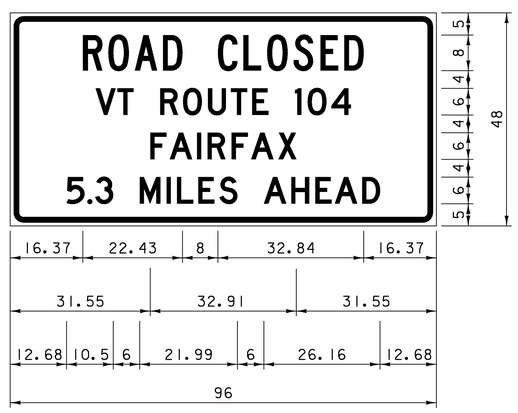

3.00" RADIUS, 1.25" BORDER, 0.75" INDENT, BLACK ON WHITE; "ROAD CLOSED" C; "VT ROUTE 104" D; "FAIRFAX"C; "5.3 MILES AHEAD" D;

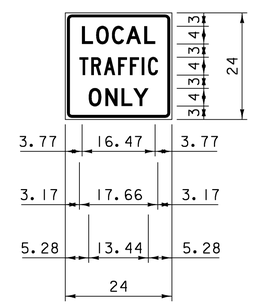

1.50" RADIUS, 0.63" BORDER, 0.38" INDENT, BLACK ON WHITE; "LOCAL" D ; "TRAFFIC" C; "ONLY" D;

PROJECT NAME: FAIRFAX

PROJECT NUMBER: BHF 023-1(5)

FILE NAME: 86e064\str\s86e064tss.dgn
PROJECT LEADER: C. CARLSON
DESIGNED BY: C. CARLSON
DETOUR SIGN SUMMARY SHEET 2

PLOT DATE: 13-JUL-2009
DRAWN BY: C. MOONEY
CHECKED BY: C. CARLSON
SHEET 24 OF 61