EROSION CONTROL PLAN
EXISTING CONDITIONS & PERIMETER CONTROL PLAN 2

LEGEND

- WETLANDS BOUNDARIES
- SILT FENCE
- FILTER CURTAIN
- SOIL BOUNDARIES
- PROPOSED CONSTRUCTION LIMITS

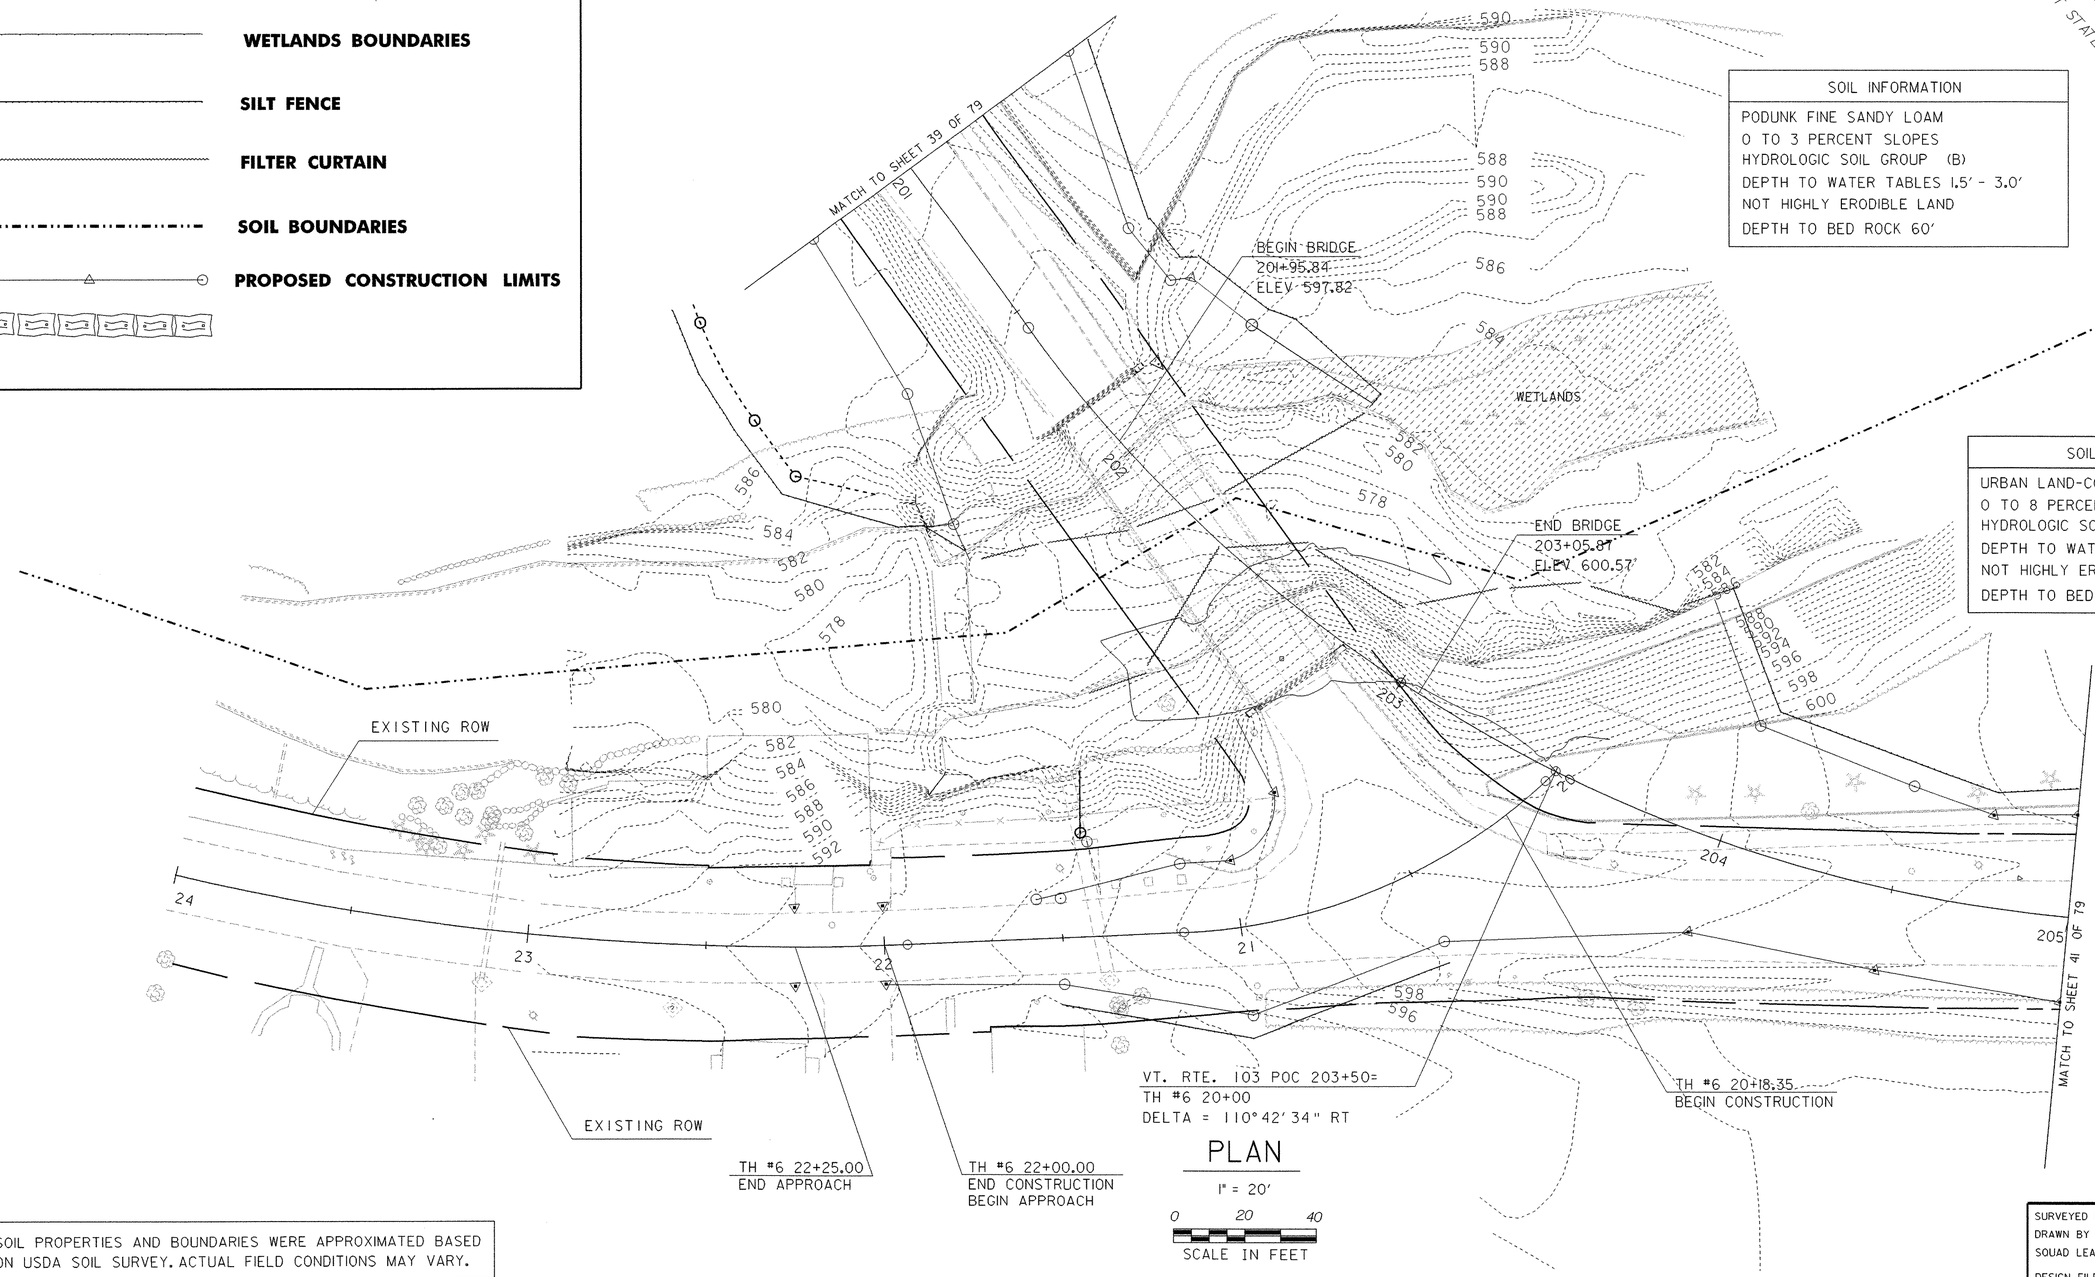

SOIL INFORMATION
PODUNK FINE SANDY LOAM
0 TO 3 PERCENT SLOPES
HYDROLOGIC SOIL GROUP (B)
DEPTH TO WATER TABLES 1.5' - 3.0'
NOT HIGHLY ERODIBLE LAND
DEPTH TO BED ROCK 60'

SOIL INFORMATION
URBAN LAND-COLTON-CROGHAN COMPLEX
0 TO 8 PERCENT SLOPES
HYDROLOGIC SOIL GROUP (NOT RATED)
DEPTH TO WATER TABLES 1.5' - 6.0'
NOT HIGHLY ERODIBLE LAND
DEPTH TO BED ROCK (NONE FOUND)

NOTE: SOIL PROPERTIES AND BOUNDARIES WERE APPROXIMATED BASED ON USDA SOIL SURVEY. ACTUAL FIELD CONDITIONS MAY VARY.

DATUM

VERTICAL NGVD 1929

HORIZONTAL NAD 1927

SURVEYED BY	GILMAN	DATE	12/92
DRAWN BY	L. BULLOCK	DATE	1/93
SQUAD LEADER	PORTALUPI		
DESIGN FILE NO.	M:\ 154910IVAOT-Chester Curv \HWY\DRAW\zf134bdr.dgn		
IPARM FILE	zf134er2.1	DATE PLOTTED	28-MAY-2003
PROJ. NAME	CHESTER		
PROJ. NO.	BRF 025-1(35)		
SHEET 40 OF 79 SHEETS			