TRAFFIC SIGN SUMMARY SHEET

1986

MILEMARKER, STATION, OR SIGN NUMBER	SIGN LEGEND	SIGN DIMENSIONS	EXISTING SIGNS: TO BE SALV.	EXISTING SIGNS: REMOVE	EXISTING SIGNS: RETAIN	NEW AND SALVAGED SIGNS: 'A'	NEW AND SALVAGED SIGNS: 'B'	NEW AND SALVAGED SIGNS: SALV. SIGN	NEW AND SALVAGED SIGNS: SALV. T.S.	EXISTING POSTS: RET.	EXISTING POSTS: DRILL	EXISTING POSTS: REM.	EXISTING POSTS: SALV.	NEW SIGN POSTS: NUMBER OF POSTS	FLANGED CHANNEL LB./FT.: 2.0	FLANGED CHANNEL LB./FT.: 2.5	FLANGED CHANNEL LB./FT.: 3.0	TUBULAR ALUMINUM: 3.0"ø	TUBULAR ALUMINUM: 3.0"□	TUBULAR ALUMINUM: 4.0"ø	TUBULAR ALUMINUM: 4.0"øM.	TUBULAR STEEL: 3"ø	TUBULAR STEEL: 3.5"ø	TUBULAR STEEL: 4.0"ø	TUBULAR STEEL: 5.0"ø	W SHAPED STEEL: POST SIZE	W SHAPED STEEL: WEIGHT	FTG. SIZE: 24"	FTG. SIZE: 30"	REMARKS	FOR SIGN DETAIL SHEET: PLAN SHEET NUMBER	FOR SIGN DETAIL SHEET: STD. SHEET NUMBER

0.91 RT.	LEGAL LOAD LIMIT 24,000 POUNDS	24" x 30"				5								1			X														TS # 505	E-15A
0.94 LT.	LEGAL LOAD LIMIT 24,000 POUNDS	24" x 30"				5								1			X														TS # 505	E-15A
0.94 RT.	STOP	30" x 30"				6.25								1			X															E-15C

1.28 RT.	HIDDEN DRIVE AHEAD	30" x 30"				6.25																									SEE SHEET 505	E-19A
---------	SHOULDER MARKING	36" x 36"				9				X																						E-19A

FINAL POST LENGTHS ARE TO BE DETERMINED IN THE FIELD. POST SIZES ARE COMPUTED BASED ON INFORMATION FURNISHED ON THE STANDARD SHEETS AND THE DESIGN DIVISION'S 'SIGN POST DESIGN MANUAL'. TOTALS				EA.		SF. 31.5	SF.	EA.	SF.								126															
															126																	

TRAFFIC ITEM SUMMARY

ITEM NO.	ITEM	UNIT	QUANTITY	RNDG.	TOTAL
646.31	Durable 4" Yellow Line	LF	3700	–	3700
646.35	Durable 8" Yellow Line	LF	434	12	450
646.42	Durable Arrow Marking	EA	3	–	3
646.44	Durable Letter in Word Marking	EA	12	–	12
646.50	Temporary 4" White Line	LF	16,675	25	16,700
646.51	Temporary 4" Yellow Line	LF	31,000	–	31,000
646.30	Durable 4" White Line	LF	275	25	300
675.20	Traffic Signs, Type A	SF	131.63	3.37	135
675.30	Flanged Channel Sign Posts	LB	751	49	800
675.50	Removing Signs	EA	20	–	20

NOTES AND DETAILS

CONSTRUCTION APPROACH SIGNING
(NOT TO SCALE)
SEE STD-E-2

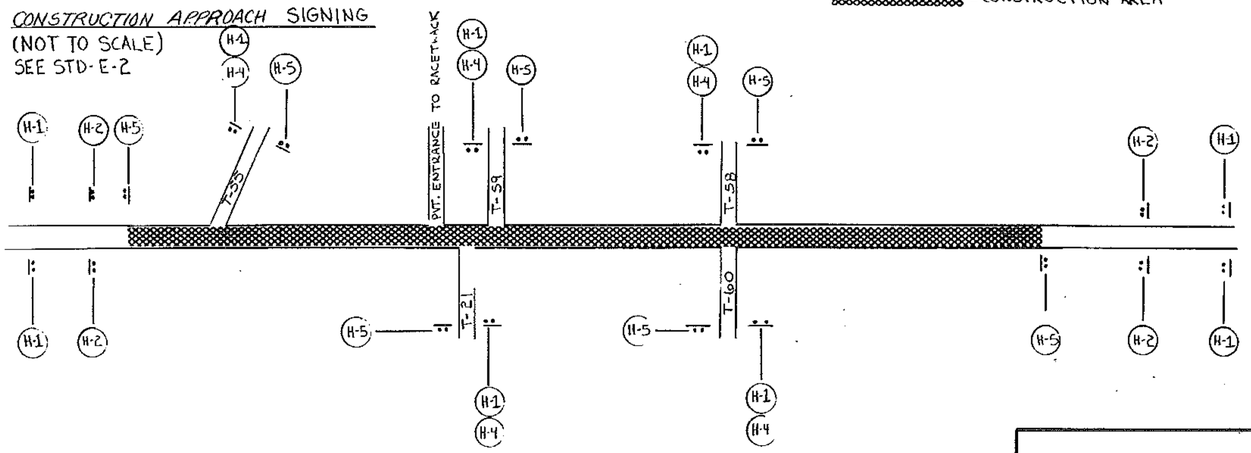

= CONSTRUCTION AREA

ADDITIONAL ON-PROJECT CONSTRUCTION SIGNING WILL BE REQUIRED AS PER APROPRIATE STANDARD SHEETS

TRAFFIC SIGN SUMMARY SHEET

PREPARED BY EB DATE 5/87
CHECKED BY LSW DATE 5/87
DESIGN SUPERVISOR DAR DATE 5/87
PROJ. COLCHESTER-MILTON RS 0285(11)
TRAFFIC SHEET NO. 504 OF 505
SHEET 12 OF 28 SHEETS