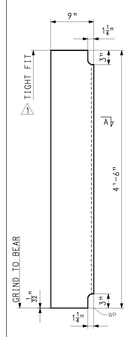

BRG. STIFF.
MK. x1a

Thk = ".875"

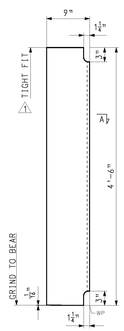

BRG. STIFF.
MK. x1b

Thk = ".875"

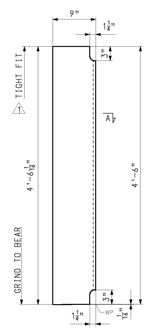

BRG. STIFF.
MK. x1c

Thk = ".875"

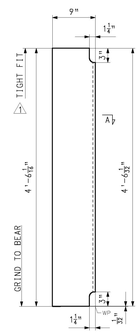

BRG. STIFF.
MK. x1d

Thk = ".875"

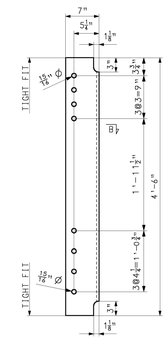

CONN. PLATE
MK. x1f

Thk = ".500"

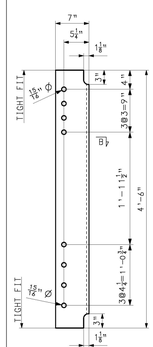

CONN. PLATE
MK. x1g

Thk = ".500"

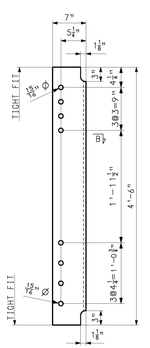

CONN. PLATE
MK. x1h

Thk = ".500"

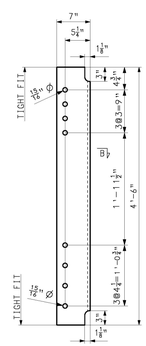

CONN. PLATE
MK. x1k

Thk = ".500"

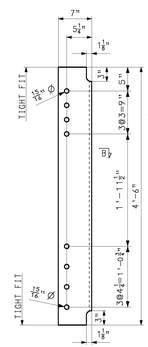

CONN. PLATE
MK. x1m

Thk = ".500"

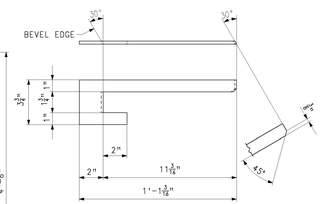

DRIP PLATE MK. x1n

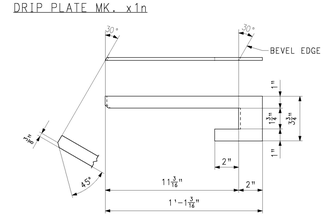

DRIP PLATE MK. x1p

SECTION A

SECTION B

FOR GENERAL SHOP NOTES, SEE DRAWING GN1.

BILL OF MATERIAL

QTY	MARK	COMM.	DESCRIPTION	LENGTH	SPEC	GRADE	TEST	REMARKS	ITEM	WEIGHT EA. (LBS)
5	x1a	PL	7/8 x 9	4 6	M270	50W			0700-1	121
5	x1b	PL	7/8 x 9	4 6	M270	50W			0700-1	121
5	x1c	PL	7/8 x 9	4 6 1/16	M270	50W			0700-1	121
5	x1d	PL	7/8 x 9	4 6 1/16	M270	50W			0700-1	121
4	x1f	PL	1/2 x 7	4 6	M270	50W			0700-2	54
7	x1g	PL	1/2 x 7	4 6	M270	50W			0700-2	54
3	x1h	PL	1/2 x 7	4 6	M270	50W			0700-2	54
13	x1k	PL	1/2 x 7	4 6	M270	50W			0700-2	54
29	x1m	PL	1/2 x 7	4 6	M270	50W			0700-2	54
1	x1n	PL	1/4 x 3 3/4	1 1 3/16	M270	50W			0700-3	4
1	x1p	PL	1/4 x 3 3/4	1 1 3/16	M270	50W			0700-3	4

NO.	REVISION	BY	CHK'D	DATE
1	APPROVAL CHG.: ADDED TIGHT FIT	MJD	MGK	1/12/15

HIGH STEEL STRUCTURES INC.
1405 Old Philadelphia Pike
Lancaster, PA 17602-2008
Phone (717) 299-5211
www.highsteel.com
An ISO 9001:2000 Certified Company
An AFFILIATE of High Industries Inc.

HOLES	15/16" Ø
BOLTS	NONE
COATING	NONE
CODE (S)	30
SCALE	N.T.S.

GIRDER JOB STANDARDS
VT RT 108 OVER LITTLE RIVER
VT RT 108 STA. 3+48.00 TO STA. 4+78.00
TOWN OF STOWE, LAMOILLE COUNTY, VERMONT
STATE OF VERMONT
AGENCY OF TRANSPORTATION

STATE CONT. OR REF. NO.	BRF 0235 (11)	FED. AID PROJ. NO.	
GENERAL CONTRACTOR	CCS CONSTRUCTORS LLC	HSS PROJ. MGR	KEN GLIDDEN
DRAWING MANAGER	DAVE PAINTER (IH)	MADE BY MJD	CHK'D BY SSL DATE 11/13/14
HSS PROJECT NUMBER	S-1140166A-1	DRAWING NUMBER	X1 OF X1

VT

Vermont Agency of Transportation
RECEIVED
Structural Steel_Approved 1.23.15.pdf
CK'D BY CLB OK'D BY DRP
January 23, 2015
RESUBMIT NO Approved
BY C. CARLSON DATE 01/23/15

SHIPMENT 1 PMASH9 SR3SR2A PRFH SR3SR2B SHPMERECT1 SR3SR2B

PLOTTED: MM/DD/YY HH:MM:SS BY: XXXXXXXX