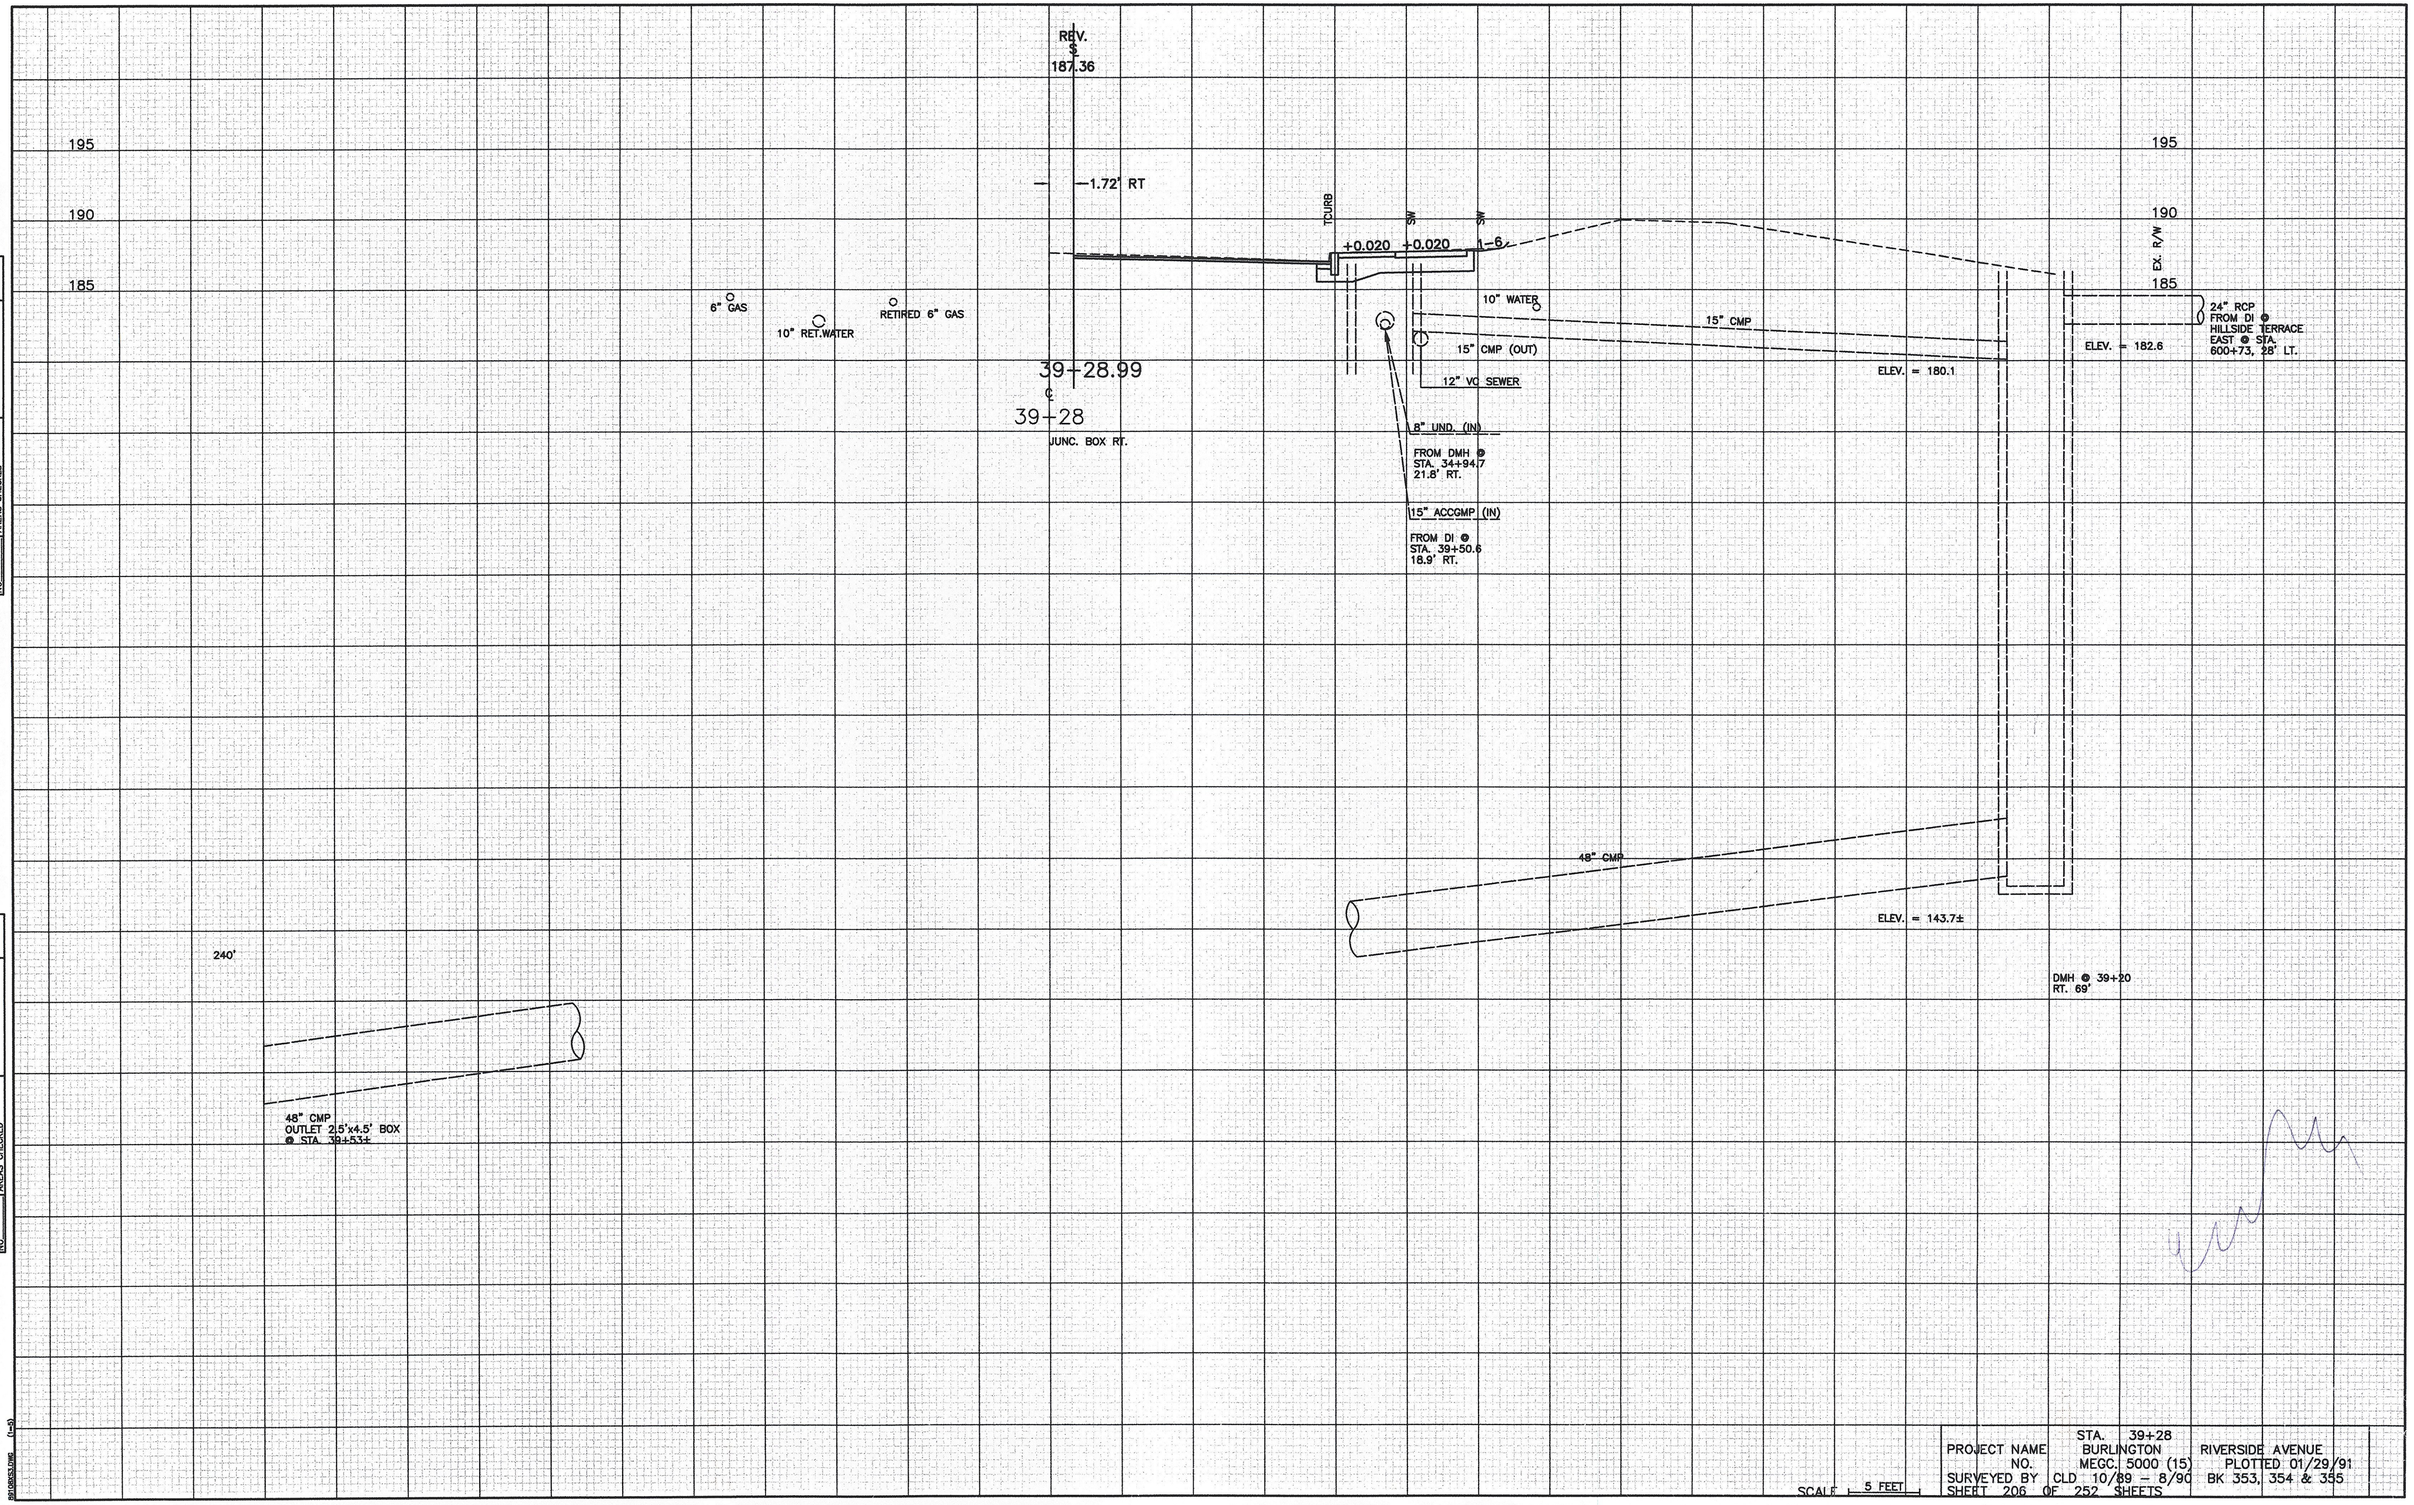

FINAL SURVEY		BY	DATE
NOTEBOOK	SURVEYED		
	PLOTTED		
	TEMPLATE		
	AREAS		
NO.	AREAS CHECKED		

ORIGINAL SURVEY		BY	DATE
NOTEBOOK	SURVEYED		
	PLOTTED		
	TEMPLATE		
	AREAS		
NO.	AREAS CHECKED		

PROJECT NAME	STA. 39+28 BURLINGTON	RIVERSIDE AVENUE	
NO.	MEGC. 5000 (15)	PLOTTED 01/29/91	
SURVEYED BY	CLD 10/89 – 8/90	BK 353, 354 & 355	
SHEET 206 OF 252 SHEETS			