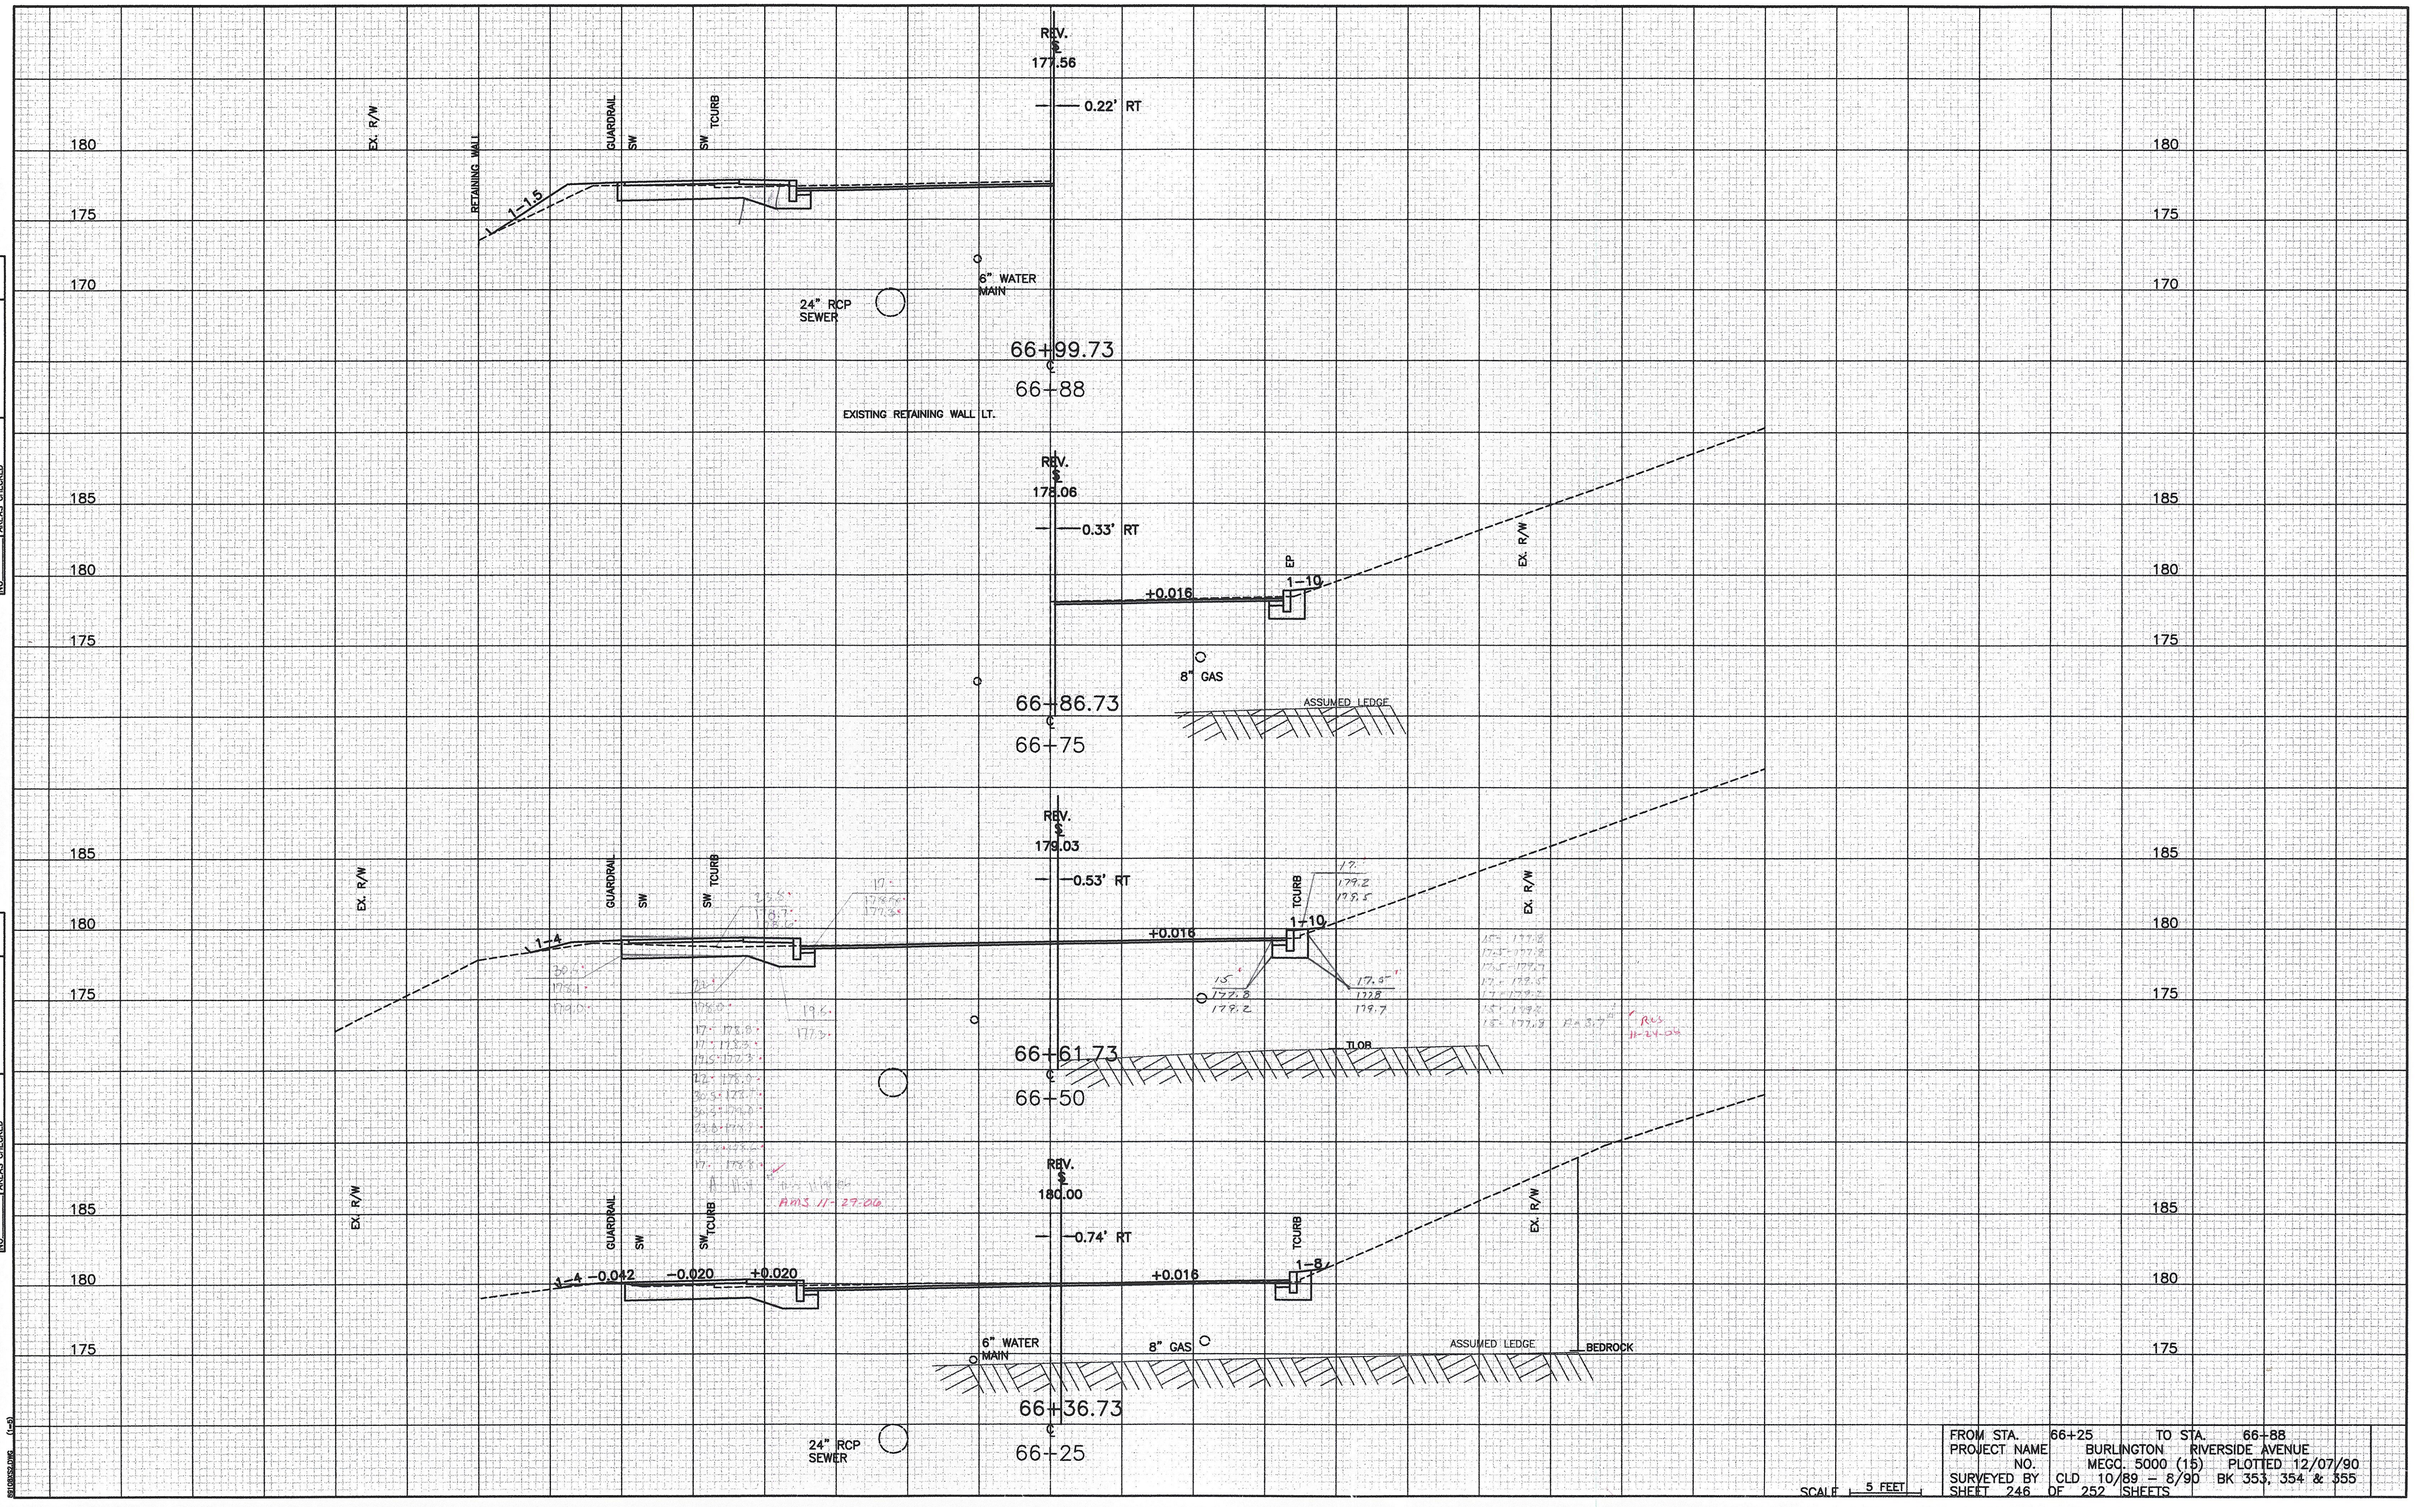

FINAL SURVEY		BY	DATE
NOTEBOOK	SURVEYED		
	PLOTTED		
	TRIPLICATE		
	AREAS		
NO.	AREAS CHECKED		

ORIGINAL SURVEY		BY	DATE
NOTEBOOK	SURVEYED		
	PLOTTED		
	TRIPLICATE		
	AREAS		
NO.	AREAS CHECKED		

FROM STA. 66+25 TO STA. 66+88
PROJECT NAME BURLINGTON RIVERSIDE AVENUE
NO. MEGC. 5000 (15) PLOTTED 12/07/90
SURVEYED BY CLD 10/89 – 8/90 BK 353, 354 & 355
SHEET 246 OF 252 SHEETS