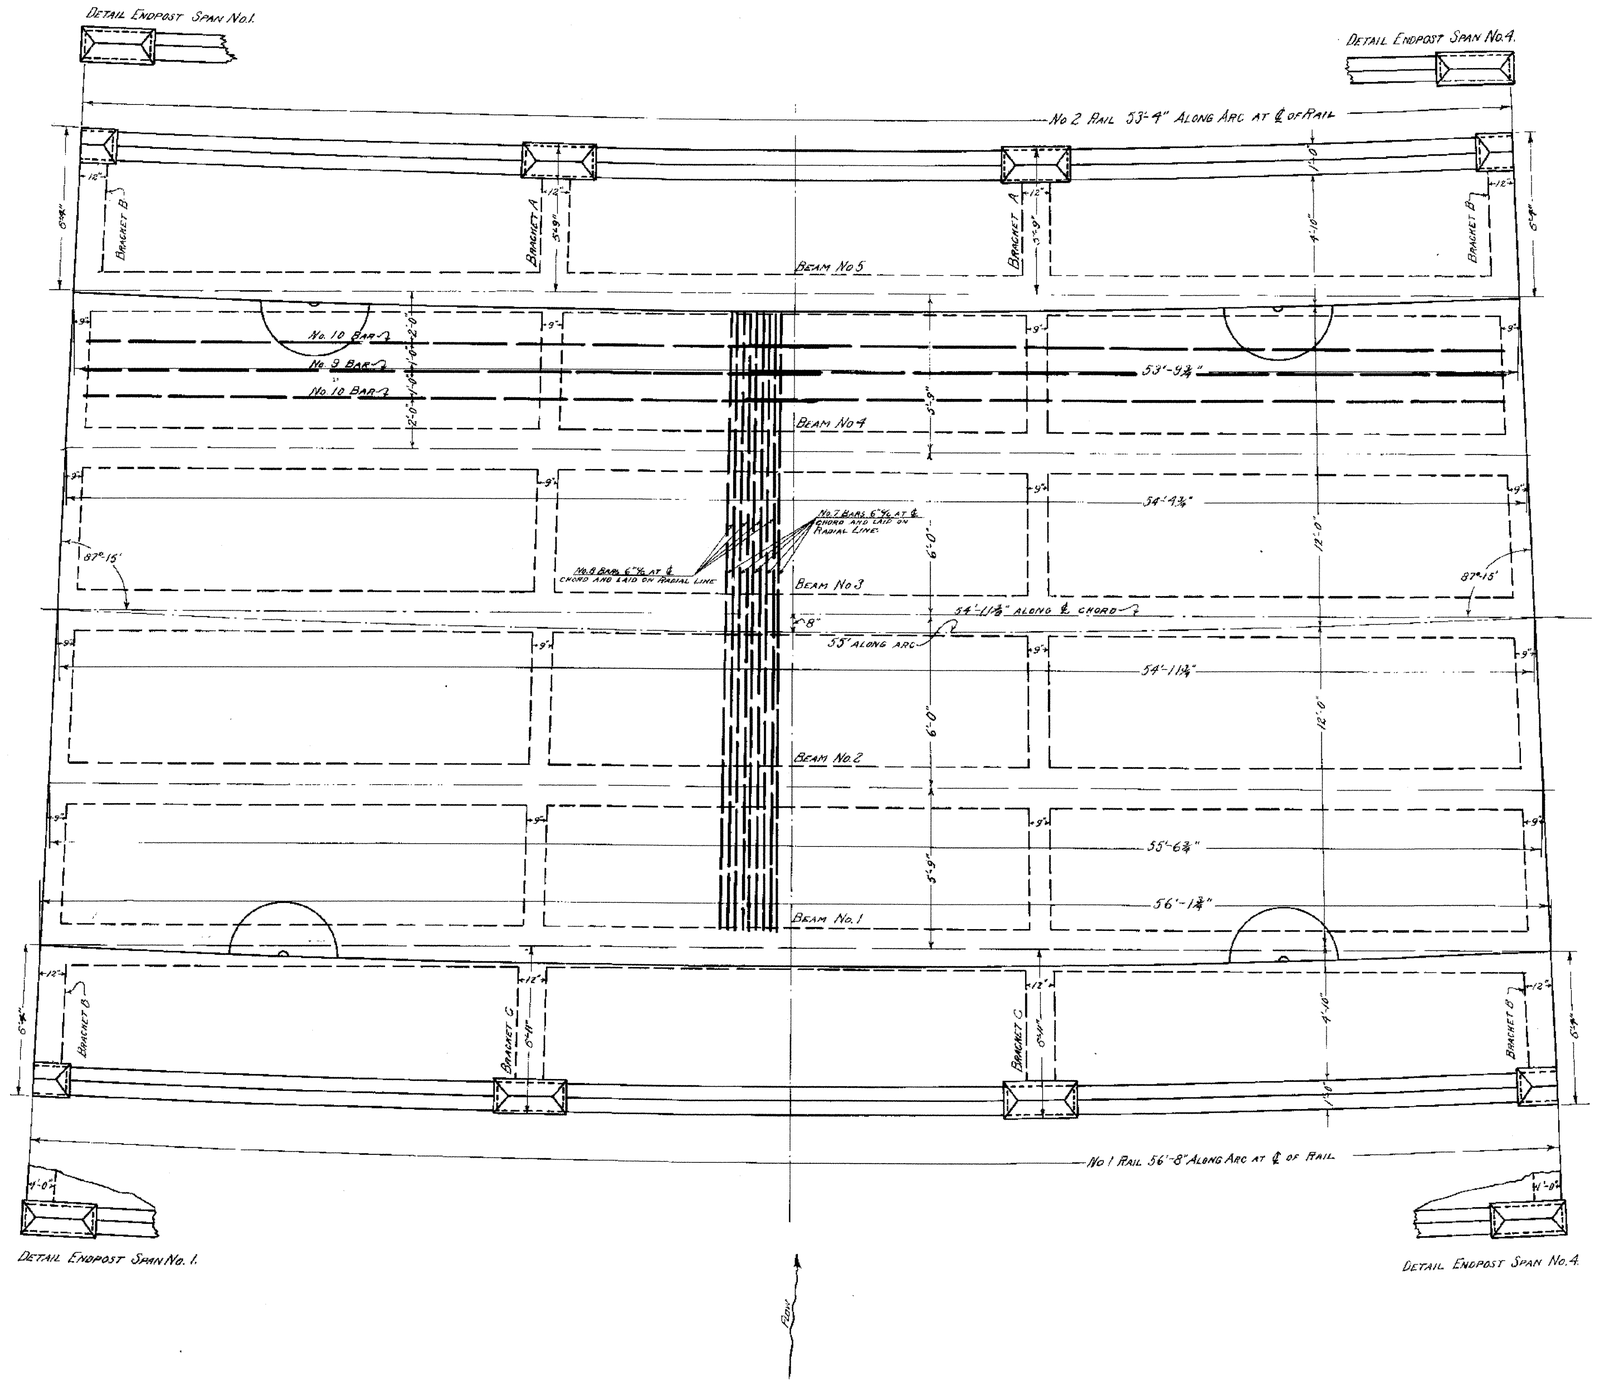

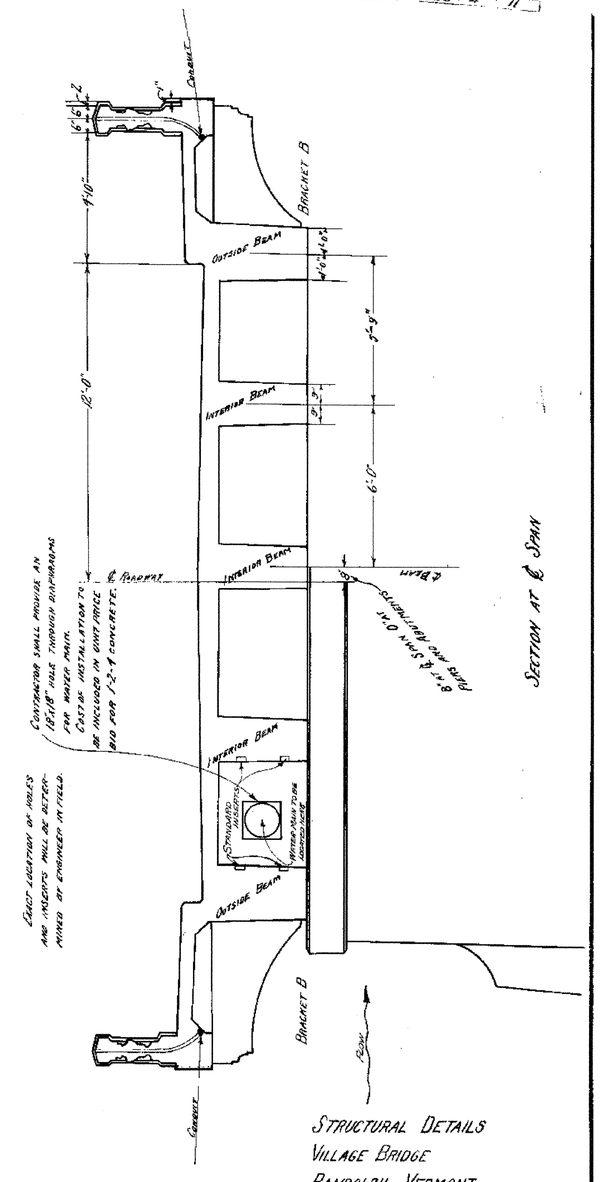

SECTION AT ℄ SPAN

STRUCTURAL DETAILS
VILLAGE BRIDGE
RANDOLPH, VERMONT.

Surveyed by D&E
Designed by RADIGAN
Drawn by RADIGAN
Traced by BARRETT
Checked by H. W. Maurer
Series F No. 67A(R) Filed 7-33-44
Sheet 4 of 11 Sheets

PRINTED ON HUMBERSTONE TRACING CLOTH K & E CO., N. Y.