STATE OF VERMONT
AGENCY OF TRANSPORTATION

TRAFFIC SIGN SUMMARY SHEET

MILEMARKER, STATION, OR SIGN NUMBER	SIGN LEGEND	SIGN DIMENSIONS EA	WIDTH (in)	HEIGHT (in)	NEW & SALVAGED SIGNS "A"	"B"	SALV SIGN	SALV TIS	EXIST POST RETAIN	SALVAGE	NO. OF POSTS	FLANGED CHANNEL lb/ft 1.12	2.0	3.0	SQUARE STEEL (in) lb/ft 1.75 1.88	2.0 2.42	2.5 3.35	ANCHOR	SLEEVE	NEW SIGN POSTS TUBULAR ALUMINUM Ø (in) lb/ft 3.0 1.3	4.0 1.7	4.0 MOD 1.7	TUBULAR STEEL Ø (in) FOUNDATION	lb/ft 3.0 7.6	3.5 9.0	4.0 10.8	5.0 14.6	W-SHAPE STEEL FTG. SIZE 24"	30"	WEIGHT	POST SIZE	SIGN REQUIRED	REMARKS	SIGN DETAIL DETAIL IN SHS	DETAIL ON SHEET NUMBER	STD. SHEET NUMBER
												OPTION ITEMS																								
TH 71 30+20.0 LT	STOP	1	30	30	6.25						1					X		X															RI-1	X		
	0150 0806 0175	1	6	10	0.42																												VD-700 0150 / 0806 / 0175			T-44
TH 71 30+35.0 RT	Sweetser Rd	1	42	12	3.50						1					X		X															D3-1 Sweetser Rd (TWO SIDED PLAQUE)		SEE BELOW	
TH 71 30+40.0 RT	LEGAL LOAD LIMIT 24,000 POUNDS	1	24	30	5.00						1					X		X															VR-017 LINE 3: 24,000			E-141
TH 43 40+20.0 LT	STOP	1	30	30	6.25						1					X		X															RI-1	X		
	0150 0806 0179	1	6	10	0.42																												VD-700 0150 / 0806 / 0179			T-44
TH 43 40+32.0 RT	W Settlement Rd	1	54	12	4.50						2					X		X															D3-1 W Settlement Rd (TWO SIDED PLAQUE)		SEE BELOW	
TH 43 40+89.0 RT	LEGAL LOAD LIMIT 24,000 POUNDS	1	24	30	5.00						1					X		X															VR-017 LINE 3: 24,000			E-141

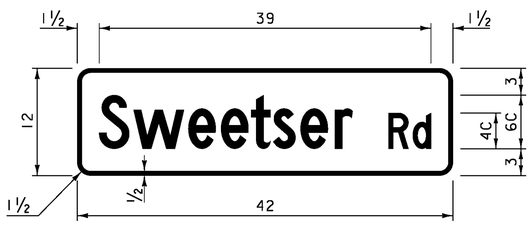

COLORS: LEGEND & BORDER - WHITE (RETROREFLECTIVE)
BACKGROUND - GREEN (RETROREFLECTIVE)

MATERIALS: 0.125" FLAT SHEET ALUMINUM

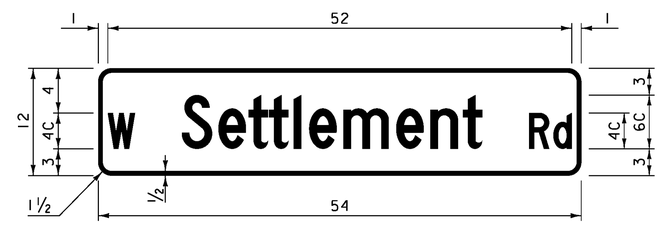

COLORS: LEGEND & BORDER - WHITE (RETROREFLECTIVE)
BACKGROUND - GREEN (RETROREFLECTIVE)

MATERIALS: 0.125" FLAT SHEET ALUMINUM

FINAL POST LENGTHS ARE TO BE DETERMINED IN THE FIELD. POST SIZES ARE COMPUTED BASED ON INFORMATION FURNISHED ON THE STANDARD SHEETS AND VTRANS "SIGN POST DESIGN GUIDELINE."
SHS = STANDARD HIGHWAY SIGNS

POST TOTALS						FT	FT	FT	FT	FT 98	FT		EA	LB	LB	LB		LB	LB	LB	LB			
SUB-TOTAL	SF 31.34	SF	EA	SF		FT			FT 98					LB			EA	LB				EA	EA	LB
TOTALS	SF 31.34	SF	EA	SF		FT			FT 98					LB			EA	LB				EA	EA	LB

PROJECT NAME: JOHNSON
PROJECT NUMBER: BRF 030-2(26)

FILE NAME: s88b193sign.dgn
PROJECT LEADER: C. CARLSON
DESIGNED BY: H. I. SALLS
TRAFFIC SIGN SUMMARY

PLOT DATE: 27-JUN-2014
DRAWN BY: R. PELLETT
CHECKED BY: G. ROY
SHEET 22 OF 69