STATE OF VERMONT
AGENCY OF TRANSPORTATION

TRAFFIC SIGN SUMMARY SHEET

Metric

KILOMETER MARKER, STATION, OR SIGN NUMBER	SIGN LEGEND	SIGN DIMENSIONS EA	SIGN DIMENSIONS WIDTH (mm)	SIGN DIMENSIONS HEIGHT (mm)	NEW & SALVAGED SIGNS "A"	NEW & SALVAGED SIGNS "B"	NEW & SALVAGED SIGNS SALV SIGN	NEW & SALVAGED SIGNS SALV TIS	EXIST POST RETAIN	EXIST POST SALVAGE	NO. OF POSTS	NEW SIGN POSTS: FLANGED CHANNEL kg/m 1.7	FLANGED CHANNEL kg/m 3.0	FLANGED CHANNEL kg/m 4.5	SQUARE STEEL (mm) 44 kg/m 3.4	SQUARE STEEL (mm) 50 kg/m 3.9	SQUARE STEEL (mm) 63 kg/m 5.0	ANCHOR	SLEEVE	TUBULAR ALUMINUM Ø (mm) 75 kg/m 1.9	TUBULAR ALUMINUM Ø (mm) 100 kg/m 2.5	TUBULAR ALUMINUM Ø (mm) 100 MOD kg/m 2.5	FOUNDATION	TUBULAR STEEL Ø (mm) 75 kg/m 8.3	TUBULAR STEEL Ø (mm) 89 kg/m 13.4	TUBULAR STEEL Ø (mm) 100 kg/m 16.1	TUBULAR STEEL Ø (mm) 125 kg/m 21.7	W-SHAPE STEEL FTG. SIZE 600 mm	W-SHAPE STEEL FTG. SIZE 750 mm	W-SHAPE STEEL WEIGHT	W-SHAPE STEEL POST SIZE	REFLECTIVE SIGN	REMARKS	SIGN DETAIL: DETAIL ON SHEET NUMBER	SIGN DETAIL: STD. SHEET NUMBER
											OPTION ITEMS																								
DORSET: 6+050.0, RT		1	750	750	0.56						1			X			X	X																	E-155
6+182.0, RT		1	750	750	0.56						1			X			X	X																	E-143
6+182.0, RT		1	600	750	0.45						1			X			X	X																	E-141
6+182.0, RT							1				1			X			X	X																SALVAGED SIGN TO BE MOUNTED ON NEW POST	-	-
6+192.0, RT		1 1	750 150	750 200	0.56 0.03						1			X			X	X																BACK-TO-BACK		E-143 E-138
6+312.0, LT		1	750	750	0.56						1			X			X	X																	E-155
		1	750	750	0.56																														E-153
7+228.0, RT		1	600	750	0.45						1			X			X	X																	E-141
7+258.0, RT	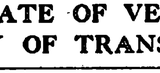	1 1	750 150	750 200	0.56 0.03						1			X			X	X																BACK-TO-BACK		E-143 E-138
7+371.0, RT		1	600	750	0.45						1			X			X	X																	E-141
7+395.0, RT		1 1	750 150	750 200	0.56 0.03						1			X			X	X																BACK-TO-BACK		E-143 E-138
	SHEET SUBTOTAL SHEET 40 SUBTOTAL SHEET 41 SUBTOTAL ROUNDING				5.36 5.65 6.21 0.78		1 1 1 -							46.0 55.2 55.2 13.6			46.0 55.2 55.2 13.6																			
												m	m	m 170	m	m	m 170		EA	kg	kg	kg		kg	kg	kg	kg								
TOTALS					m2 18.0	m2	EA. 3	m2				m 170			m 170					kg			EA.	kg				EA.	EA.	kg					

FINAL POST LENGTHS ARE TO BE DETERMINED IN THE FIELD. POST SIZES ARE COMPUTED BASED ON INFORMATION FURNISHED ON THE STANDARD SHEETS AND THE TRAFFIC & SAFETY DIVISION'S "SIGN POST DESIGN GUIDELINE."

PROJECT: DORSET
PROJECT NO.: STP 9604(1)S
DESIGN FILE NAME: /pave/95b022/pb022.dgn
PARM FILE NAME: pb022tsl.1
SURVEYED BY: N/A
SQUAD LEADER: T.P.K.
PLOT DATE: 20-JAN-1998
SURVEY DATE: N/A
DRAWN BY: T.J.B.
SHEET: 42 OF 43

: Sheet Number: 42