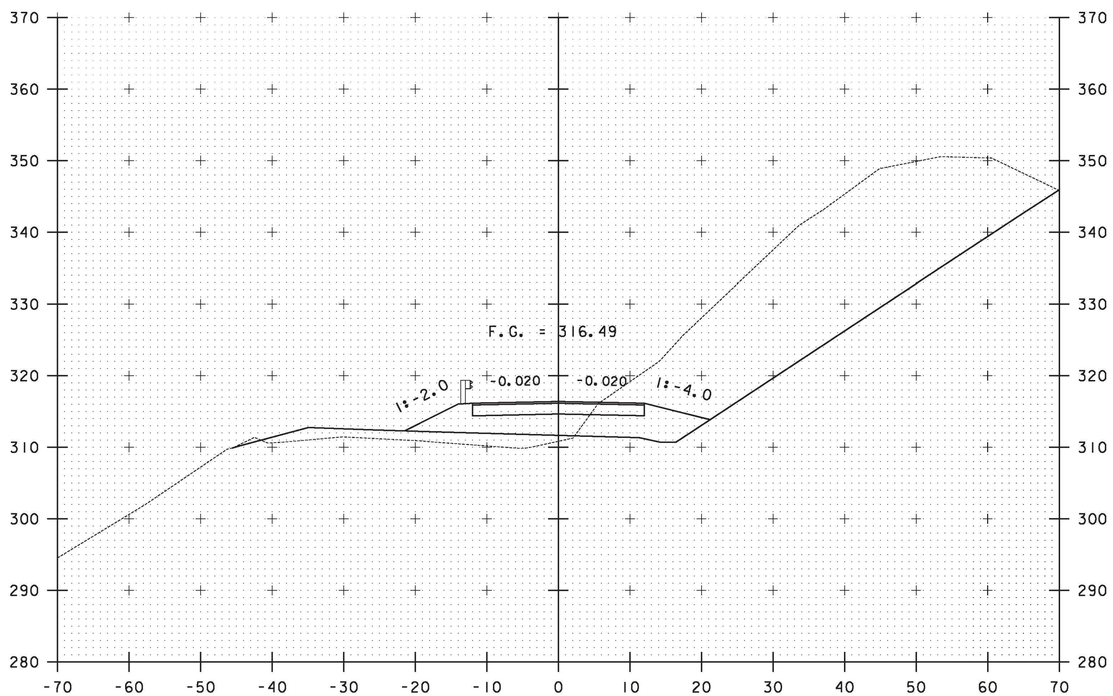

DJ 5+50

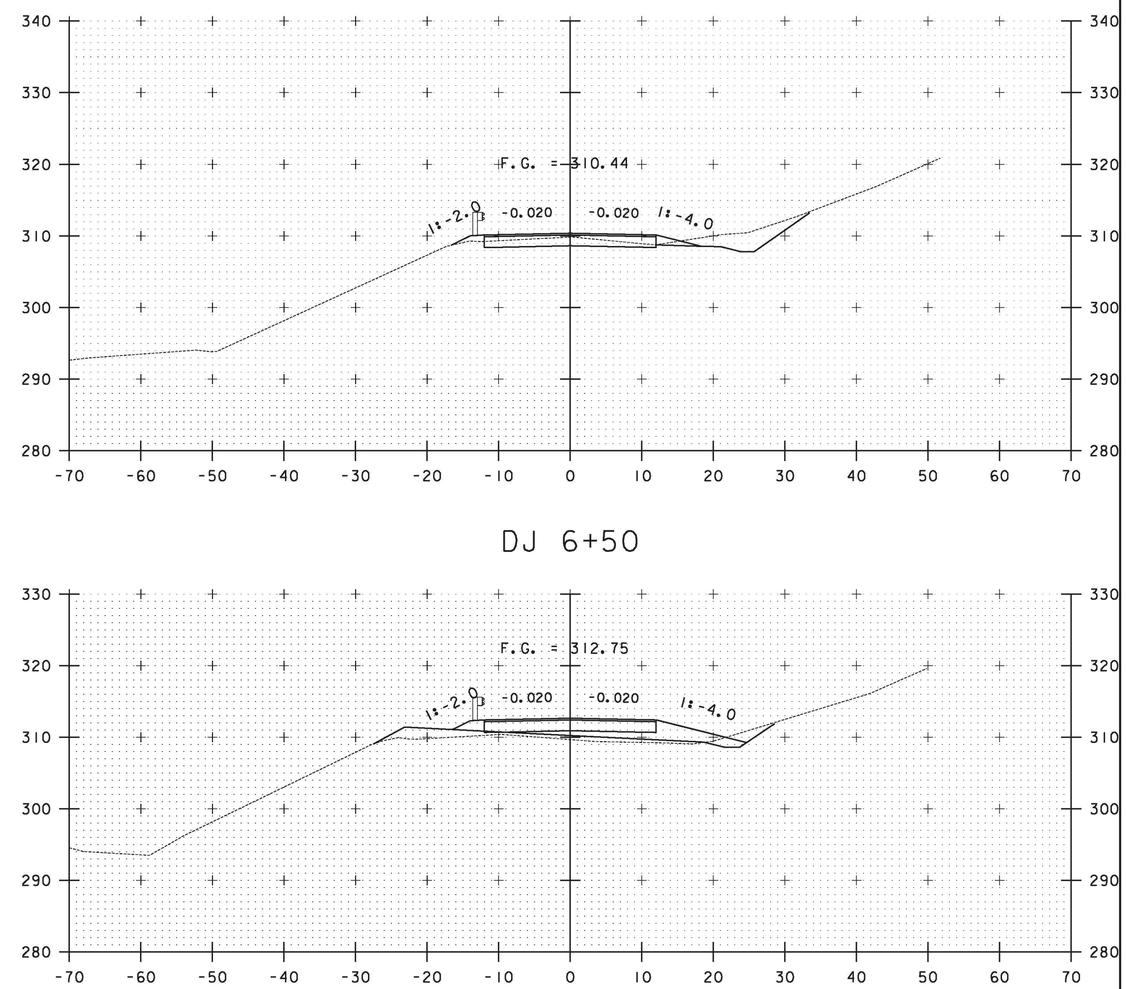

DJ 6+50

DJ 6+00

0 10 20
SCALE IN FEET

CROSS SECTIONS SHEET #8

PROJECT NAME: RICHMOND

PROJECT NUMBER: STP-RS 0284(11)

FILE NAME:
PROJECT LEADER: D.E.G.
DESIGNED BY: B.T.H.
DWG. NO.: XS-8

PLOT DATE: 6/17/2011
DRAWN BY: C.A.K.
CHECKED BY: D.E.G.
SHEET 27 OF 29

FILE NAME = V:\Projects\ANY\K2\22076\CADD_MSTN\WBS (1-13) DETOUR\z98c092_xsl.13.dgn
DATE/TIME = 6/17/2011
USER = 3086