STATE OF VERMONT
AGENCY OF TRANSPORTATION

DETOUR SIGN SUMMARY SHEET (6)

Not Metric

KILOMETER MARKER, STATION, OR SIGN NUMBER	SIGN LEGEND	SIGN DIMENSIONS EA	WIDTH (mm)	HEIGHT (mm)	NEW & SALVAGED SIGNS "A"	"B"	SALV SIGN	SALV TIS	EXIST POST RETAIN	EXIST POST SALVAGE	NEW SIGN POSTS NO. OF POSTS	FLANGED CHANNEL kg/m 1.7	3.0	4.5	SQUARE STEEL (mm) kg/m 44 3.4	50 3.9	63 5.0	ANCHOR	SLEEVE	TUBULAR ALUMINUM Ø (mm) kg/m 75 1.9	100 2.5	100 MOD 2.5	TUBULAR STEEL Ø (mm) FOUND-ATION	kg/m 75 11.3	89 13.4	100 16.1	125 21.7	W-SHAPE STEEL FTG. SIZE 600 mm	750 mm	WEIGHT	POST SIZE	SIGN FRAME REQUIRED	REMARKS	SIGN DETAIL DETAIL ON SHEET NUMBER	STD. SHEET NUMBER
												OPTION ITEMS																									
BRIDGE ST. RT.		2	450	600	0.54						4		9.60																					WI-8 ORANGE BACKGROUND MOUNT ON TYPE III BARRICADE (MOD.)		E-101M
		1	1200	750	0.90						2		5.10																					SEE CONSTRUCTION SIGN DETAIL (1) MOUNT ON TYPE III BARRICADE (MOD.)	24	
		1	600	300	0.18						1		4.05																					SEE CONSTRUCTION SIGN DETAIL (2)	25	
		1	600	600	0.36																													R3-1		E-143M
		1	600	750	0.45						2		5.10																					SEE CONSTRUCTION SIGN DETAIL (1) MOUNT ON TYPE III BARRICADE (MOD.)	24	
		1	750	750	0.56						1		4.20																					WII-2 ORANGE BACKGROUND		E-152M
		1	600	300	0.18																													SEE CONSTRUCTION SIGN DETAIL (2)	25	
	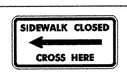	1	600	300	0.18						2		4.20																					SEE CONSTRUCTION SIGN DETAIL (2) MOUNT ON TYPE III BARRICADE (MOD.)	25	
FLAT ST.		3	450	600	0.81						6		14.40																					WI-8 ORANGE BACKGROUND MOUNT ON TYPE III BARRICADE (MOD.)		E-101M
		1	1200	750	0.90						2		5.10																					RII-2 MOUNT ON TYPE III BARRICADE (MOD.)		E-102AM
					m² 5.06	m²	EA.	m²			m 51.75				m				EA	kg			EA.	kg				EA.	EA.	kg					

FINAL POST LENGTHS ARE TO BE DETERMINED IN THE FIELD. POST SIZES ARE COMPUTED BASED ON INFORMATION FURNISHED ON THE STANDARD SHEETS AND THE TRAFFIC & SAFETY DIVISION'S "SIGN POST DESIGN GUIDELINE."

TOTALS

PROJECT NAME: BRATTLEBORO
PROJECT NUMBER: BHF 2000 (17)

FILE NAME: 94J078\Structures\sJ078tss7.i PLOT DATE: 06-FEB-2003
PROJECT MANAGER: R. R. WHITCOMB DRAWN BY: G. ROY
DESIGNED BY: G. ROY CHECKED BY: T. SUMNER
SHEET 22 OF 71