STATE OF VERMONT
AGENCY OF TRANSPORTATION

DETOUR SIGN SUMMARY SHEET (9)

VAOT Metric

KILOMETER MARKER, STATION, OR SIGN NUMBER	SIGN LEGEND	SIGN DIMENSIONS EA	WIDTH (mm)	HEIGHT (mm)	NEW & SALVAGED SIGNS "A"	"B"	SALV SIGN	SALV TIS	EXIST POST RETAIN	EXIST POST SALVAGE	NEW SIGN POSTS NO. OF POSTS	FLANGED CHANNEL kg/m 1.7	3.0	4.5	SQUARE STEEL (mm) 44 kg/m 3.4	50 kg/m 3.9	63 kg/m 5.0	ANCHOR	SLEEVE	TUBULAR ALUMINUM Ø (mm) 75 kg/m 1.9	100 kg/m 2.5	100 MOD kg/m 2.5	TUBULAR STEEL Ø (mm) FOUNDATION	75 kg/m 11.3	89 kg/m 13.4	100 kg/m 16.1	125 kg/m 21.7	W-SHAPE STEEL FTG. SIZE 600 mm	750 mm	WEIGHT	POST SIZE	SIGN FRAME REQUIRED	REMARKS	SIGN DETAIL DETAIL ON SHEET NUMBER	STD. SHEET NUMBER
												OPTION ITEMS																									
BRIDGE ST. RT.		2	450	600	0.54						4		9.60																					WI-8 ORANGE BACKGROUND MOUNT ON TYPE III BARRICADE (MOD.)		E-101M
BRIDGE ST. RT.		2	1200	750	1.80						4		10.20																					SEE CONSTRUCTION SIGN DETAIL (1) MOUNT ON TYPE III BARRICADE (MOD.)	24	
BRIDGE ST. RT.	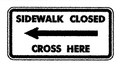	1	600	300	0.18						2		4.20																					SEE CONSTRUCTION SIGN DETAIL (2) MOUNT ON TYPE III BARRICADE (MOD.)	25	
BRIDGE ST. RT.		1	600	600	0.36																													R3-1		E-143M
FLAT ST.		1	600	300	0.18						2		4.20																					SEE CONSTRUCTION SIGN DETAIL (2) MOUNT ON TYPE III BARRICADE (MOD.)	25	
SIDEWALK DETOUR (NOT SHOWN)	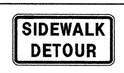	4	600	300	0.72						8		33.6																					SEE CONSTRUCTION SIGN DETAIL (2) MOUNT ON TYPE III BARRICADE (MOD.)	25	
SIDEWALK DETOUR (NOT SHOWN)	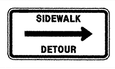	2	600	300	0.36						4		8.40																					SEE CONSTRUCTION SIGN DETAIL (2) MOUNT ON TYPE III BARRICADE (MOD.)	25	
SIDEWALK DETOUR (NOT SHOWN)	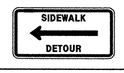	2	600	300	0.36						4		8.40																					SEE CONSTRUCTION SIGN DETAIL (2) MOUNT ON TYPE III BARRICADE (MOD.)	25	
TOTALS					m^2 4.50	m^2	EA.	m^2				m 78.60			m					kg			EA.	kg				EA.	EA.	kg						

FINAL POST LENGTHS ARE TO BE DETERMINED IN THE FIELD. POST SIZES ARE COMPUTED BASED ON INFORMATION FURNISHED ON THE STANDARD SHEETS AND THE TRAFFIC & SAFETY DIVISION'S "SIGN POST DESIGN GUIDELINE."

m	m	m	m	m	m		EA	kg	kg	kg		kg	kg	kg	kg
	78.60														

PROJECT NAME: BRATTLEBORO
PROJECT NUMBER: BHF 2000 (17)

FILE NAME: 94J078\Structures\sJ078tss10.I PLOT DATE: 24-MAY-2004
PROJECT MANAGER: R. R. WHITCOMB DRAWN BY: G. ROY
DESIGNED BY: G. ROY CHECKED BY: T. SUMNER
REVISED BY VAOT 04/22/2003 SHEET 22D OF 71