STATE OF VERMONT
AGENCY OF TRANSPORTATION

TRAFFIC SIGN SUMMARY SHEET

Metric

KILOMETER MARKER, STATION, OR SIGN NUMBER	SIGN LEGEND	SIGN DIMENSIONS EA	WIDTH (mm)	HEIGHT (mm)	NEW & SALVAGED SIGNS "A"	"B"	SALV SIGN	SALV TIS	EXIST POST RETAIN	SALVAGE	NEW SIGN POSTS NO. OF POSTS	FLANGED CHANNEL kg/m 1.7	3.0	4.5	SQUARE STEEL (mm) kg/m 44 2.8	50 3.2	63 5.0	ANCHOR	SLEEVE	TUBULAR ALUMINUM Ø (mm) kg/m 75 1.9	100 2.5	100 MOD 2.5	FOUNDATION	TUBULAR STEEL Ø (mm) kg/m 75 11.3	89 13.4	100 16.1	125 21.7	W-SHAPE STEEL FTG. SIZE 600 mm	750 mm	MASS	POST SIZE	SIGN REFRAMED	REMARKS	SIGN DETAIL DETAIL ON SHEET NUMBER	STD. SHEET NUMBER
												OPTION ITEMS																								
VT ROUTE 140		1	600	300	0.18																														E-136AM	
		1	750	600	0.45																														E-136AM	
		1	525	375	0.20																														E-136AM	
		1	600	300	0.18																														E-136CM	
1+069.0, RT.		1	750	600	0.45						+				MOUNTED NEW SIGNS ON EXISTING POSTS AND FOUNDATIONS								+	*								X		E-136CM	
		1	525	375	0.20																														E-136CM	
		1	600	300	0.18																														E-136BM	
		1	600	600	0.36																														E-136BM	
		1	525	375	0.20																														E-136BM	
0+191.5, RT.		1	225	300	0.07																												MOUNT ON PEDESTAL POST	12	
	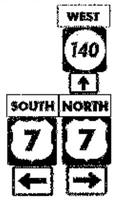	1	600	300	0.18																														E-136AM	
		1	750	600	0.45																														E-136AM	
		1	525	375	0.20																														E-136AM	
		1	600	300	0.18																														E-136CM	
1+098.5, LT.		1	600	600	0.36						+												+	*								X		E-136CM	
		1	525	375	0.20																														E-136CM	
		1	600	300	0.18																														E-136BM	
		1	600	600	0.36																														E-136BM	
		1	525	375	0.20																														E-136BM	
	SHEET 11 TOTALS				6.73																		2	104												
	SHEET 12 TOTALS				4.78																		2	104												
	ROUNDING SUBTOTALS				11.49 0.51																		4 -	208 2												
												kg	kg	kg	kg	kg	kg	kg	kg	kg	kg	kg		kg	kg	kg	kg									
	TOTALS				m² 12.00	m²	EA.	m²				kg			kg					kg			EA. 4	kg 210												

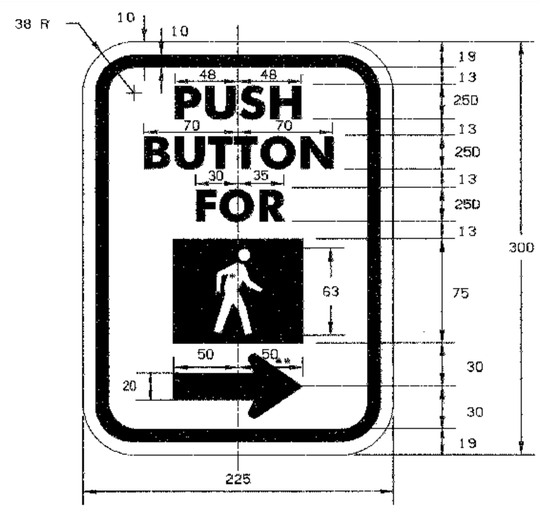

TYPICAL

** VARIABLE LEGEND AS FOLLOWS:
A) RIGHT FACING FIGURE & ARROW
B) LEFT FACING FIGURE & ARROW

SEE VTrans STD. E-140M FOR COLORS, MATERIALS, SPECIFICATIONS AND TEXT DESIGN.

SPECIFIC COLORS
LEGEND - BLACK (NON-REFL.)
BACKGROUND - WHITE (REFL.)
SYMBOL - WHITE (REFL.)

FINAL POST LENGTHS ARE TO BE DETERMINED IN THE FIELD. POST SIZES ARE COMPUTED BASED ON INFORMATION FURNISHED ON THE STANDARD SHEETS AND THE TRAFFIC & SAFETY DIVISION'S 'SIGN POST DESIGN GUIDELINE.'

Dufresne-Henry

PROJECT NAME: WALLINGFORD
PROJECT NUMBER: NHG SGNL(26)S/STP ADAS(2)

FILE NAME: zc294frm.dgn
PROJECT LEADER: GAS
DESIGNED BY: GAS
TRAFFIC SIGN SUMMARY
PLOT DATE: 01/28/02
DRAWN BY: MBL
CHECKED BY: GAS
SHEET 12 OF 25