TRAFFIC SIGN SUMMARY SHEET

MILEMARKER, STATION, OR SIGN NUMBER	SIGN LEGEND	SIGN DIMENSIONS	NEW AND SALVAGED SIGNS "A"	"B"	SALV. SIGN	SALV. T.I.S.	EXIST. POSTS RET.	SALV.	NEW SIGN POSTS NO. OF POSTS	FLANGED CHANNEL LB./FT. 1.12	2.0	3.0	TUBULAR ALUMINUM 3.0"ø	4.0"ø	FOUNDATION	TUBULAR STEEL 3"ø	3.5"ø	4.0"ø	5.0"ø	W-SHAPE STEEL POST SIZE	WEIGHT	FTG. SIZE 24"	30"	SIGN FRAME	REMARKS	SIGN DETAIL: DETAIL ON SHEET NUMBER	STD. SHEET NUMBER
	VT. RTE. 14 WILLIAMSTOWN																										
01.44 RT.		30" x 30"	6.3																							15	
	40 M.P.H	18" x 18"	2.3						1			X															E-152
01.60 LT.	MM 0140 0917 0160				1				1	X															SALVAGED FROM 01.62 RT.		
01.67 LT.	MM 0140 0917 0167 / STOP	6" x 8" 30" x 30"	.3 6.3						1			X													BACK TO BACK		E-138 E-143
01.67 LT.	LEGAL LOAD LIMIT 24,000 POUNDS	24" x 30"	5						1			X															E-141
01.80 RT.	MM 0140 0917 0180	6" x 8"	.3						1	X																	E-138
02.00 LT.	MM 0140 0917 0200	6" x 8"	.3						1	X																	E-138
02.05 LT.	MM 0140 0917 0205 / STOP	6" x 8" 30" x 30"	.3 6.3						1			X													BACK TO BACK		E-138 E-143
02.05 LT.	LEGAL LOAD LIMIT 24,000 POUNDS	24" x 30"	5						1			X															E-141
02.11 LT.	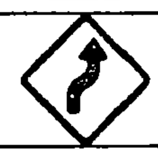	30" x 30"	6.3																							15	
	40 M.P.H	18" X 18"	2.3						1			X															E-152
02.20 RT.	MM 0140 0917 0220	6" x 8"	.3						1	X																	E-138
02.40 LT.	MM 0140 0917 0240	6" x 8"	.3						1	X																	E-138
02.60 RT.	MM 0140 0917 0260				1				1	X															SALVAGED FROM 02.62 RT.		
FINAL POST LENGTHS ARE TO BE DETERMINED IN THE FIELD. POST SIZES ARE COMPUTED BASED ON INFORMATION FURNISHED ON THE STANDARD SHEETS AND THE TRAFFIC & SAFETY DIVISION'S " SIGN POST DESIGN GUIDELINE ".		TOTALS	SF. 41.6	SF.	EA. 2	SF.				LBS.	LBS. 300	LBS.	LBS.	LBS.	EA.	LBS.	LBS.	LBS.	LBS.		LBS.	EA.	EA.				

TRAFFIC SIGN SUMMARY SHEET
I

DRAWN BY JHF DATE 12/93
SQUAD LEADER SJB
DESIGN FILE NO.
IPARM FILE DATE PLOTTED
PROJ. NAME WILLIAMSTOWN
PROJ. NO. STP SIGN 9454
SHEET 9 OF 15 SHEETS