TRAFFIC SIGN SUMMARY SHEET

MILEMARKER, STATION, OR SIGN NUMBER	SIGN LEGEND	SIGN DIMENSIONS	NEW AND SALVAGED SIGNS "A"	NEW AND SALVAGED SIGNS "B"	NEW AND SALVAGED SIGNS SALV. SIGN	NEW AND SALVAGED SIGNS SALV. T.I.S.	EXIST. POSTS RET.	EXIST. POSTS SALV.	NEW SIGN POSTS NO. OF POSTS	FLANGED CHANNEL LB./FT. 1.12	FLANGED CHANNEL LB./FT. 2.0	FLANGED CHANNEL LB./FT. 3.0	TUBULAR ALUMINUM 3.0"ø	TUBULAR ALUMINUM 4.0"ø	TUBULAR STEEL FOUNDATION	TUBULAR STEEL 3"ø	TUBULAR STEEL 3.5"ø	TUBULAR STEEL 4.0"ø	TUBULAR STEEL 5.0"ø	W-SHAPE STEEL POST SIZE	W-SHAPE STEEL WEIGHT	FTG. SIZE 24"	FTG. SIZE 30"	SIGN FRAME	REMARKS	SIGN DETAIL: DETAIL ON SHEET NUMBER	SIGN DETAIL: STD. SHEET NUMBER
	VT. RTE. 12 NORTHFIELD																										
06.01 RT.		6" x 8" 30" x 30"	.3 6.3						1			X													BACK TO BACK		E-138 E-143
06.03 LT.		6" x 8" 30" x 30"	.3 6.3						1			X													BACK TO BACK		E-138 E-143
06.03 RT.		30" x 30"	6.3						1			X														36	
06.03 LT.		24" x 30"	5						1			X															E-141
06.05 LT.		36" x 36"	9						1			X														37	
06.11 RT.		24" x 30"	5						1			X															E-141
06.11 RT.		6" x 8" 30" x 30"	.3 6.3						1			X													BACK TO BACK		E-138 E-143
06.13 RT.	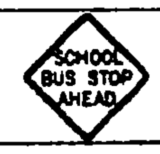	30" x 30"	6.3						1			X														35	
06.16 RT.		24" x 30"	5						1			X															E-142
06.16 LT.		24" x 30"	5						1			X															E-142
FINAL POST LENGTHS ARE TO BE DETERMINED IN THE FIELD. POST SIZES ARE COMPUTED BASED ON INFORMATION FURNISHED ON THE STANDARD SHEETS AND THE TRAFFIC & SAFETY DIVISION'S " SIGN POST DESIGN GUIDELINE ".		TOTALS	SF. 61.4	SF.	EA.	SF.				LBS.	LBS. 420	LBS.	LBS.	LBS.	EA.	LBS.	LBS.	LBS.	LBS.		LBS.	EA.	EA.				

TRAFFIC SIGN SUMMARY SHEET IV

DRAWN BY SAM DATE 11/93
SQUAD LEADER SJB
DESIGN FILE NO.
IPARM FILE
DATE PLOTTED
PROJ. NAME NORTHFIELD-BERLIN
PROJ. NO. STP SIGN 9467
SHEET 20 OF 39 SHEETS