TRAFFIC SIGN SUMMARY SHEET

MILEMARKER, STATION, OR SIGN NUMBER	SIGN LEGEND	SIGN DIMENSIONS	NEW AND SALVAGED SIGNS "A"	NEW AND SALVAGED SIGNS "B"	SALV. SIGN	SALV. T.I.S.	EXIST. POSTS RET.	EXIST. POSTS SALV.	NO. OF POSTS	NEW SIGN POSTS FLANGED CHANNEL LB./FT. 1.12	2.0	3.0	TUBULAR ALUMINUM 3.0"ø	4.0"ø	TUBULAR STEEL FOUND-ATION	3"ø	3.5"ø	4.0"ø	5.0"ø	W-SHAPE STEEL POST SIZE	WEIGHT	FTG. SIZE 24"	30"	SIGN FRAME	REMARKS	SIGN DETAIL DETAIL ON SHEET NUMBER	STD. SHEET NUMBER
	VT. RTE. 12 BERLIN																										
00.35 LT.		30" x 30"	6.3						1			X														36	
00.40 LT.	MM 0120 1203 0040	6" x 8"	.3						1	X																	E-138
00.79 RT.	[illegible]	24" x 30"	5						1			X															E-141
00.79 RT.	MM 0120 1203 0079 / STOP	6" x 8" 30" x 30"	.3 6.3						1			X													BACK TO BACK		E-138 E-143
00.80 RT.	BRIDGE 64 VT.12	6" x 8"	.3						1	X																	E-134
00.80 LT.	MM 0120 1203 0080	6" x 8"	.3						1	X																	E-138
00.80 LT.	BRIDGE 64 VT.12	6" x 8"	.3						1	X																	E-134
00.84 RT.	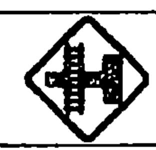	30" x 30"	6.3						1			X														36	
00.95 RT.	BRIDGE 65 VT.12	6" x 8"	.3						1	X																	E-134
00.95 LT.	BRIDGE 65 VT.12	6" x 8"	.3						1	X																	E-134
00.96 RT.		30" x 30"	6.3						1			X														36	
01.00 RT.	MM 0120 1203 0100	6" x 8"	.3						1	X																	E-138
01.02 LT.	MM 0120 1203 0102 / STOP	30" x 30"	6.3		1				1			X													SALVAGED FROM 01.02 LT. BACK TO BACK		
01.02 LT.	[illegible]	24" x 30"	5						1			X														35	
FINAL POST LENGTHS ARE TO BE DETERMINED IN THE FIELD. POST SIZES ARE COMPUTED BASED ON INFORMATION FURNISHED ON THE STANDARD SHEETS AND THE TRAFFIC & SAFETY DIVISION'S " SIGN POST DESIGN GUIDELINE ".		TOTALS	SF.	SF.	EA.	SF.				LBS.	LBS.	LBS.	LBS.	LBS.	EA.	LBS.	LBS.	LBS.	LBS.		LBS.	EA.	EA.				
			43.9		1						350																

TRAFFIC SIGN SUMMARY SHEET VI

DRAWN BY SAM DATE 11/93
SQUAD LEADER S.B.
DESIGN FILE NO.
IPARM FILE
DATE PLOTTED
PROJ. NAME NORTHFIELD-BERLIN
PROJ. NO. STP SIGN 9487
SHEET 22 OF 39 SHEETS