


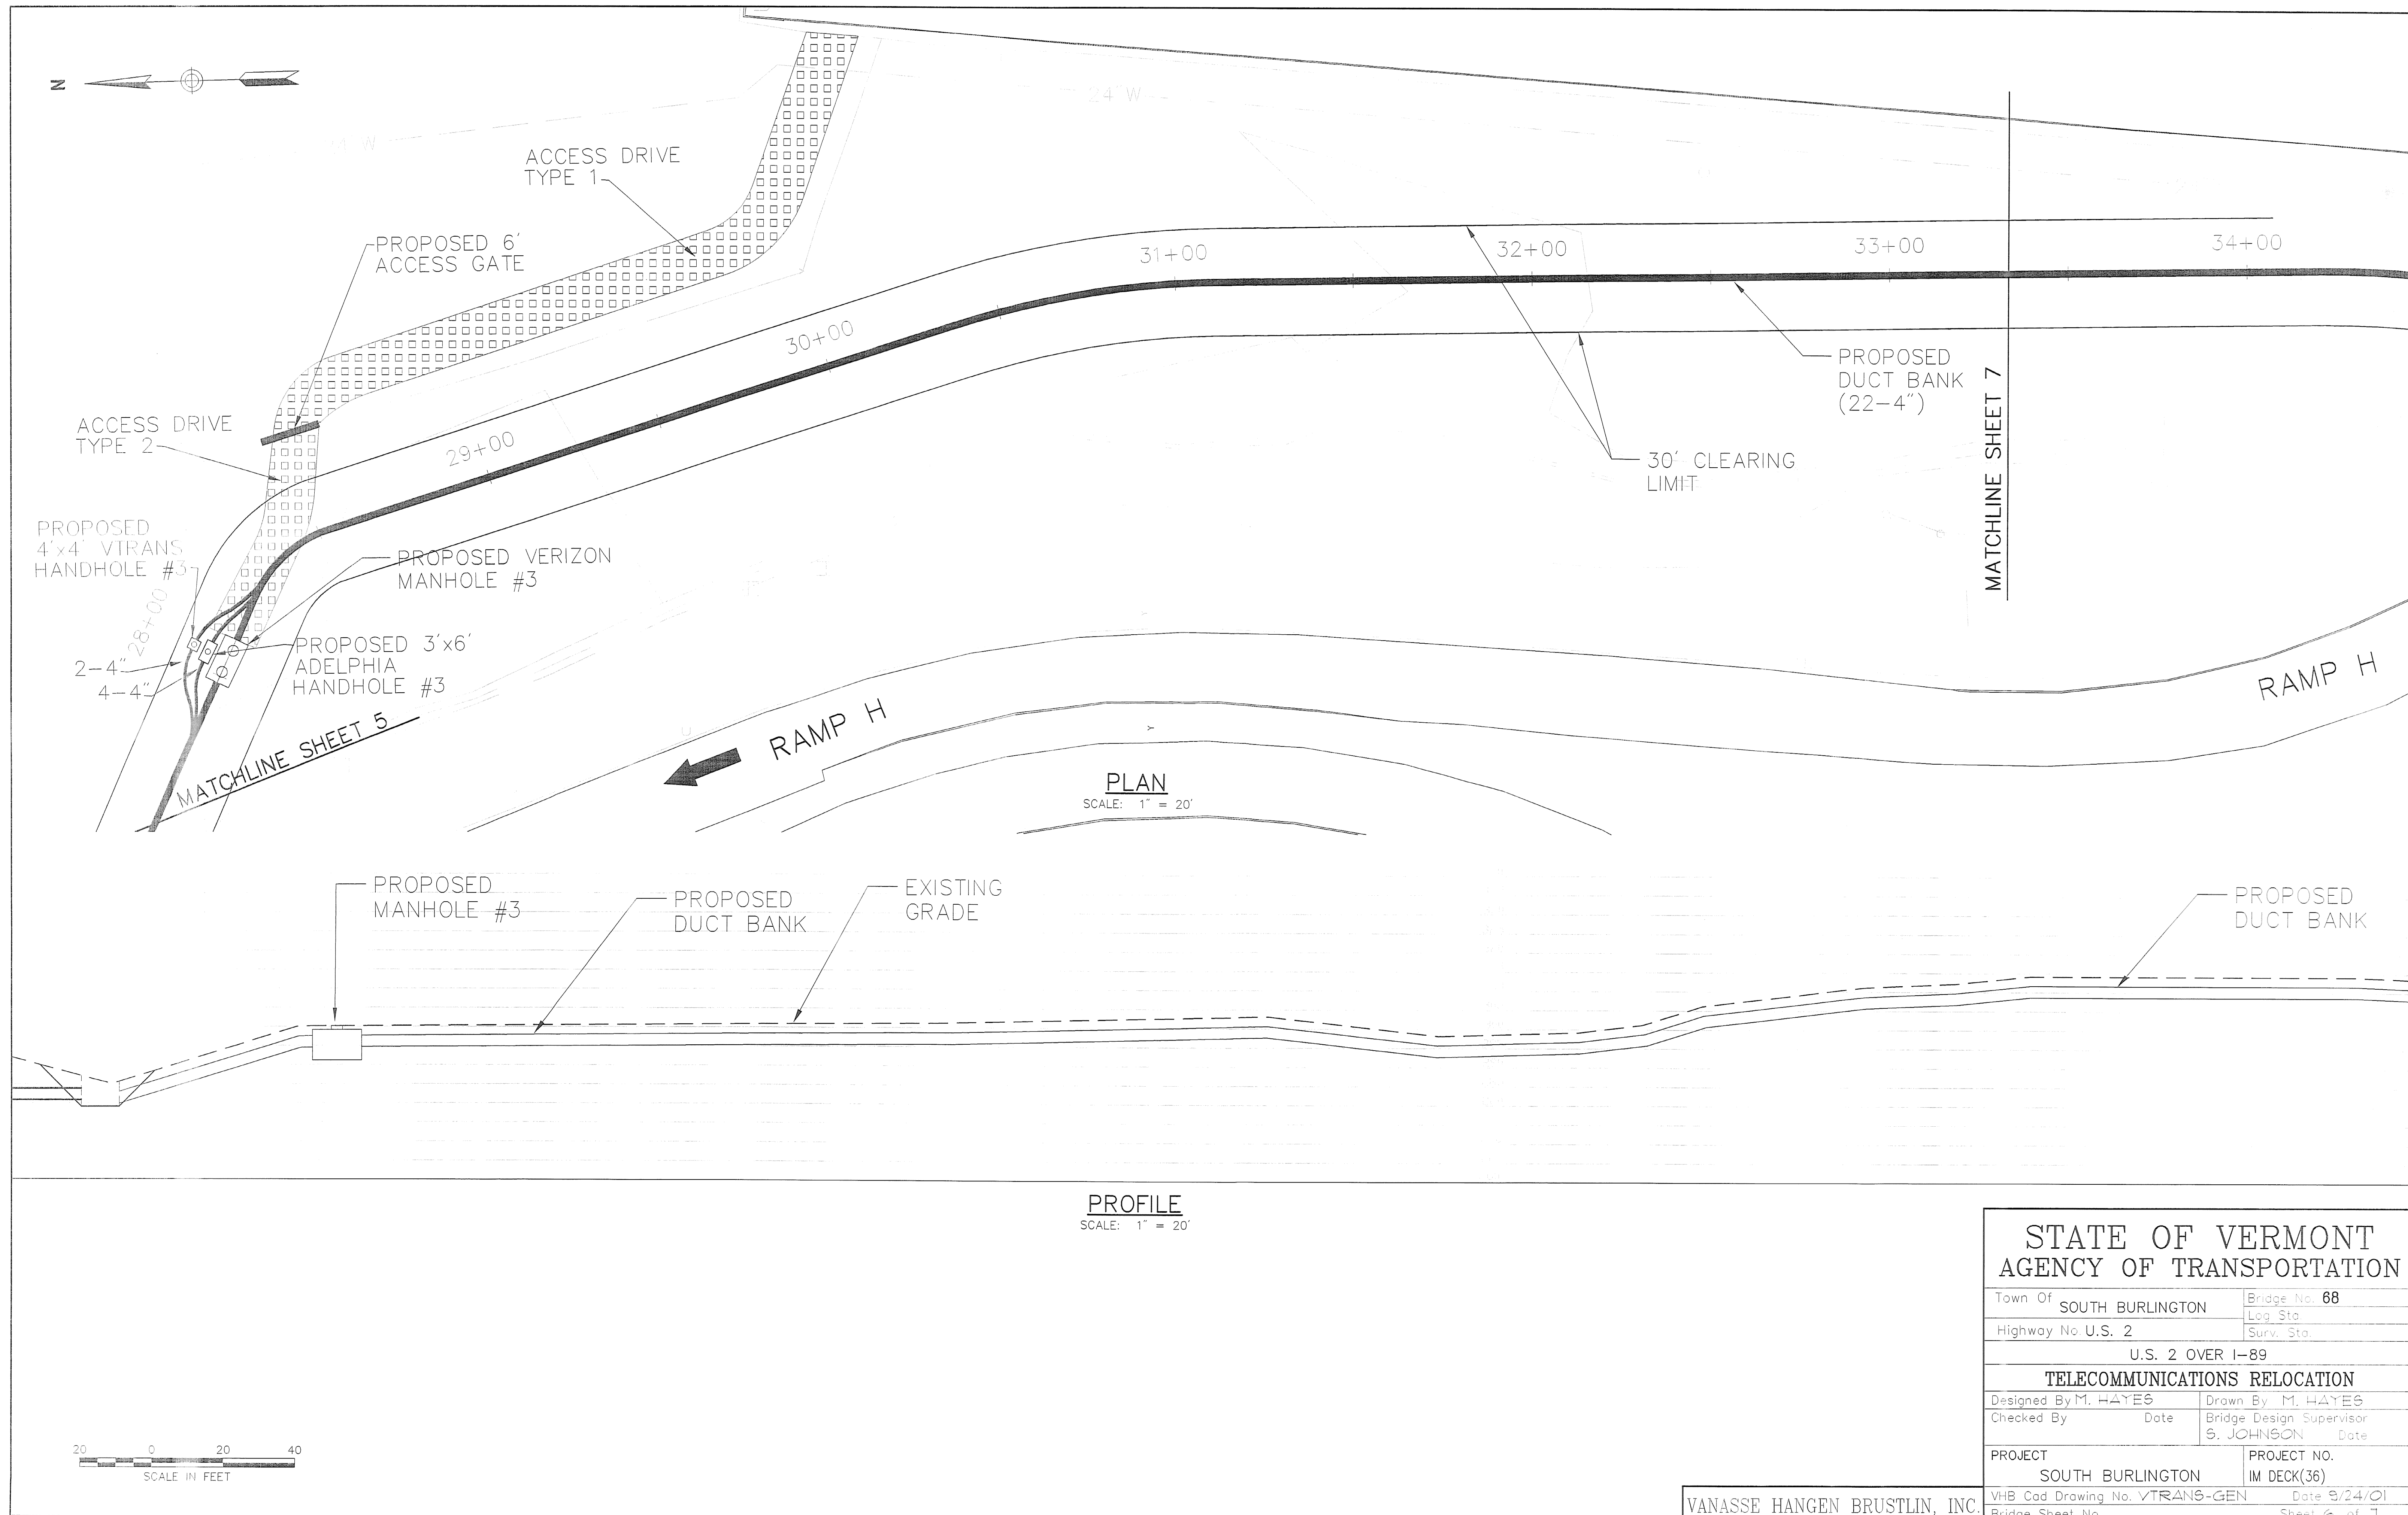

STATE OF VERMONT
AGENCY OF TRANSPORTATION

Town Of SOUTH BURLINGTON Bridge No. 68

Highway No. U.S. 2 Log. Sta. Surv. Sta.

U.S. 2 OVER I-89

TELECOMMUNICATIONS RELOCATION

Designed By M. HAYES Drawn By M. HAYES
 Checked By Date Bridge Design Supervisor
 S. JOHNSON Date

PROJECT SOUTH BURLINGTON PROJECT NO.
 IM DECK(36)

VHB Cad Drawing No. VTRANS-GEN Date 9/24/01
 Bridge Sheet No. Sheet 6 of 7

VANASSE HANGEN BRUSTLIN, INC.