STATE OF VERMONT
AGENCY OF TRANSPORTATION

TRAFFIC SIGN SUMMARY SHEET

MILE MARKER, STATION, OR SIGN NUMBER	SIGN LEGEND	SIGN DIMENSIONS		NEW & SALVAGED SIGNS				EXIST. POST		NEW SIGN POSTS																						REMARKS	SIGN DETAIL	
										NO. OF POSTS	FLANGED CHANNEL LB./FT.			SQUARE STEEL (IN.) LB./FT.			ANCHOR	SLEEVE	TUBULAR ALUMINUM		TUBULAR STEEL					W-SHAPE STEEL				SIGN	FRAME		DETAIL ON SHEET NUMBER	STD. SHEET NUMBER
		WIDTH (IN)	HEIGHT (IN)	"A" (SF)	"B" (SF)	SALV SIGN	SALV TIS	RET	SALV		1.12	2.0	3.0	1.9	2.1	3.3			3.0"ø	4.0"ø	FOUND-ATION	3.0"ø	3.5"ø	4.0"ø	5.0"ø	FTG. SIZE 24"	FTG. SIZE 30"	WEIGHT	POST SIZE				
																						LB./FT.											
U.S. ROUTE 2																																	
24+75 LT		24	30	5						1			X			X	X															E-146 (VR004a)
24+80 LT		18	18	2.25						1		X			X		X															E-143 (R1-1)
24+97 LT EXISTING STATION						1				1		X			X		X														SALVAGED SIGN TO BE MOUNTED ON NEW POST		
25+04 RT		18	18	2.25						1		X			X		X															E-143 (R1-1)
25+29 LT		18 30	9 30	1.13 6.25						1			X			X	X															(SP-1) (W11-1)
25+30 RT		24	30	5						1			X			X	X															E-146 (VR004a)
26+28 RT EXISTING STATION	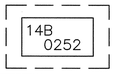					1				1		X			X		X														SALVAGED SIGN TO BE MOUNTED ON NEW POST		
26+38 LT EXISTING STATION	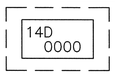					1				1		X			X		X														SALVAGED SIGN TO BE MOUNTED ON NEW POST		
26+85 RT		24	30	5						1			X			X	X															R3-17 (MOD.)
29+60 LT		24	30	5						1			X			X	X															R3-17 (MOD.)
30+56 RT EXISTING STATION	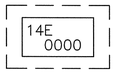					1				1		X			X		X														SALVAGED SIGN TO BE MOUNTED ON NEW POST		
				L.F.	L.F.					L.F.	L.F.	L.F.	L.F.	L.F.	L.F.	L.F.	L.F.	L.F.	L.F.	L.F.	EA.	L.F.	L.F.	L.F.	L.F.	EA.	EA.	L.F.					
TOTALS				S.F. 31.88	S.F.	EA. 4	S.F.			L.F.* 154				L.F.* 154					L.F.		EA.	L.F.				EA.	EA.	L.F.					

FINAL POST LENGTHS ARE TO BE DETERMINED IN THE FIELD. POST SIZES ARE COMPUTED BASED ON INFORMATION FURNISHED ON THE STANDARD SHEETS AND THE TRAFFIC & SAFETY DIVISION'S "SIGN POST DESIGN GUIDELINE."

* SIGN POST TYPE IS TO BE EITHER FLANGED CHANNEL OR SQUARE STEEL

VANASSE HANGEN BRUSTLIN, INC.

STATE OF VERMONT
AGENCY OF TRANSPORTATION

Town Of SOUTH BURLINGTON	Bridge No. 68
	Log Sta.
Highway No. U.S. 2	Surv. Sta.
U.S. 2 OVER I-89	
BIKEWAY SIGN SUMMARY (2 OF 4)	
Designed By A. SETAS	Drawn By B.J. MASSE
Checked By T.S. BRYANT Date 1/00	Bridge Design Supervisor T.S. BRYANT Date 1/00
PROJECT SOUTH BURLINGTON	PROJECT NO. STP BIKE (28)S
VHB Cad Drawing No. 5092SSS	Date 1/00
Bridge Sheet No.	Sheet 56 of 75