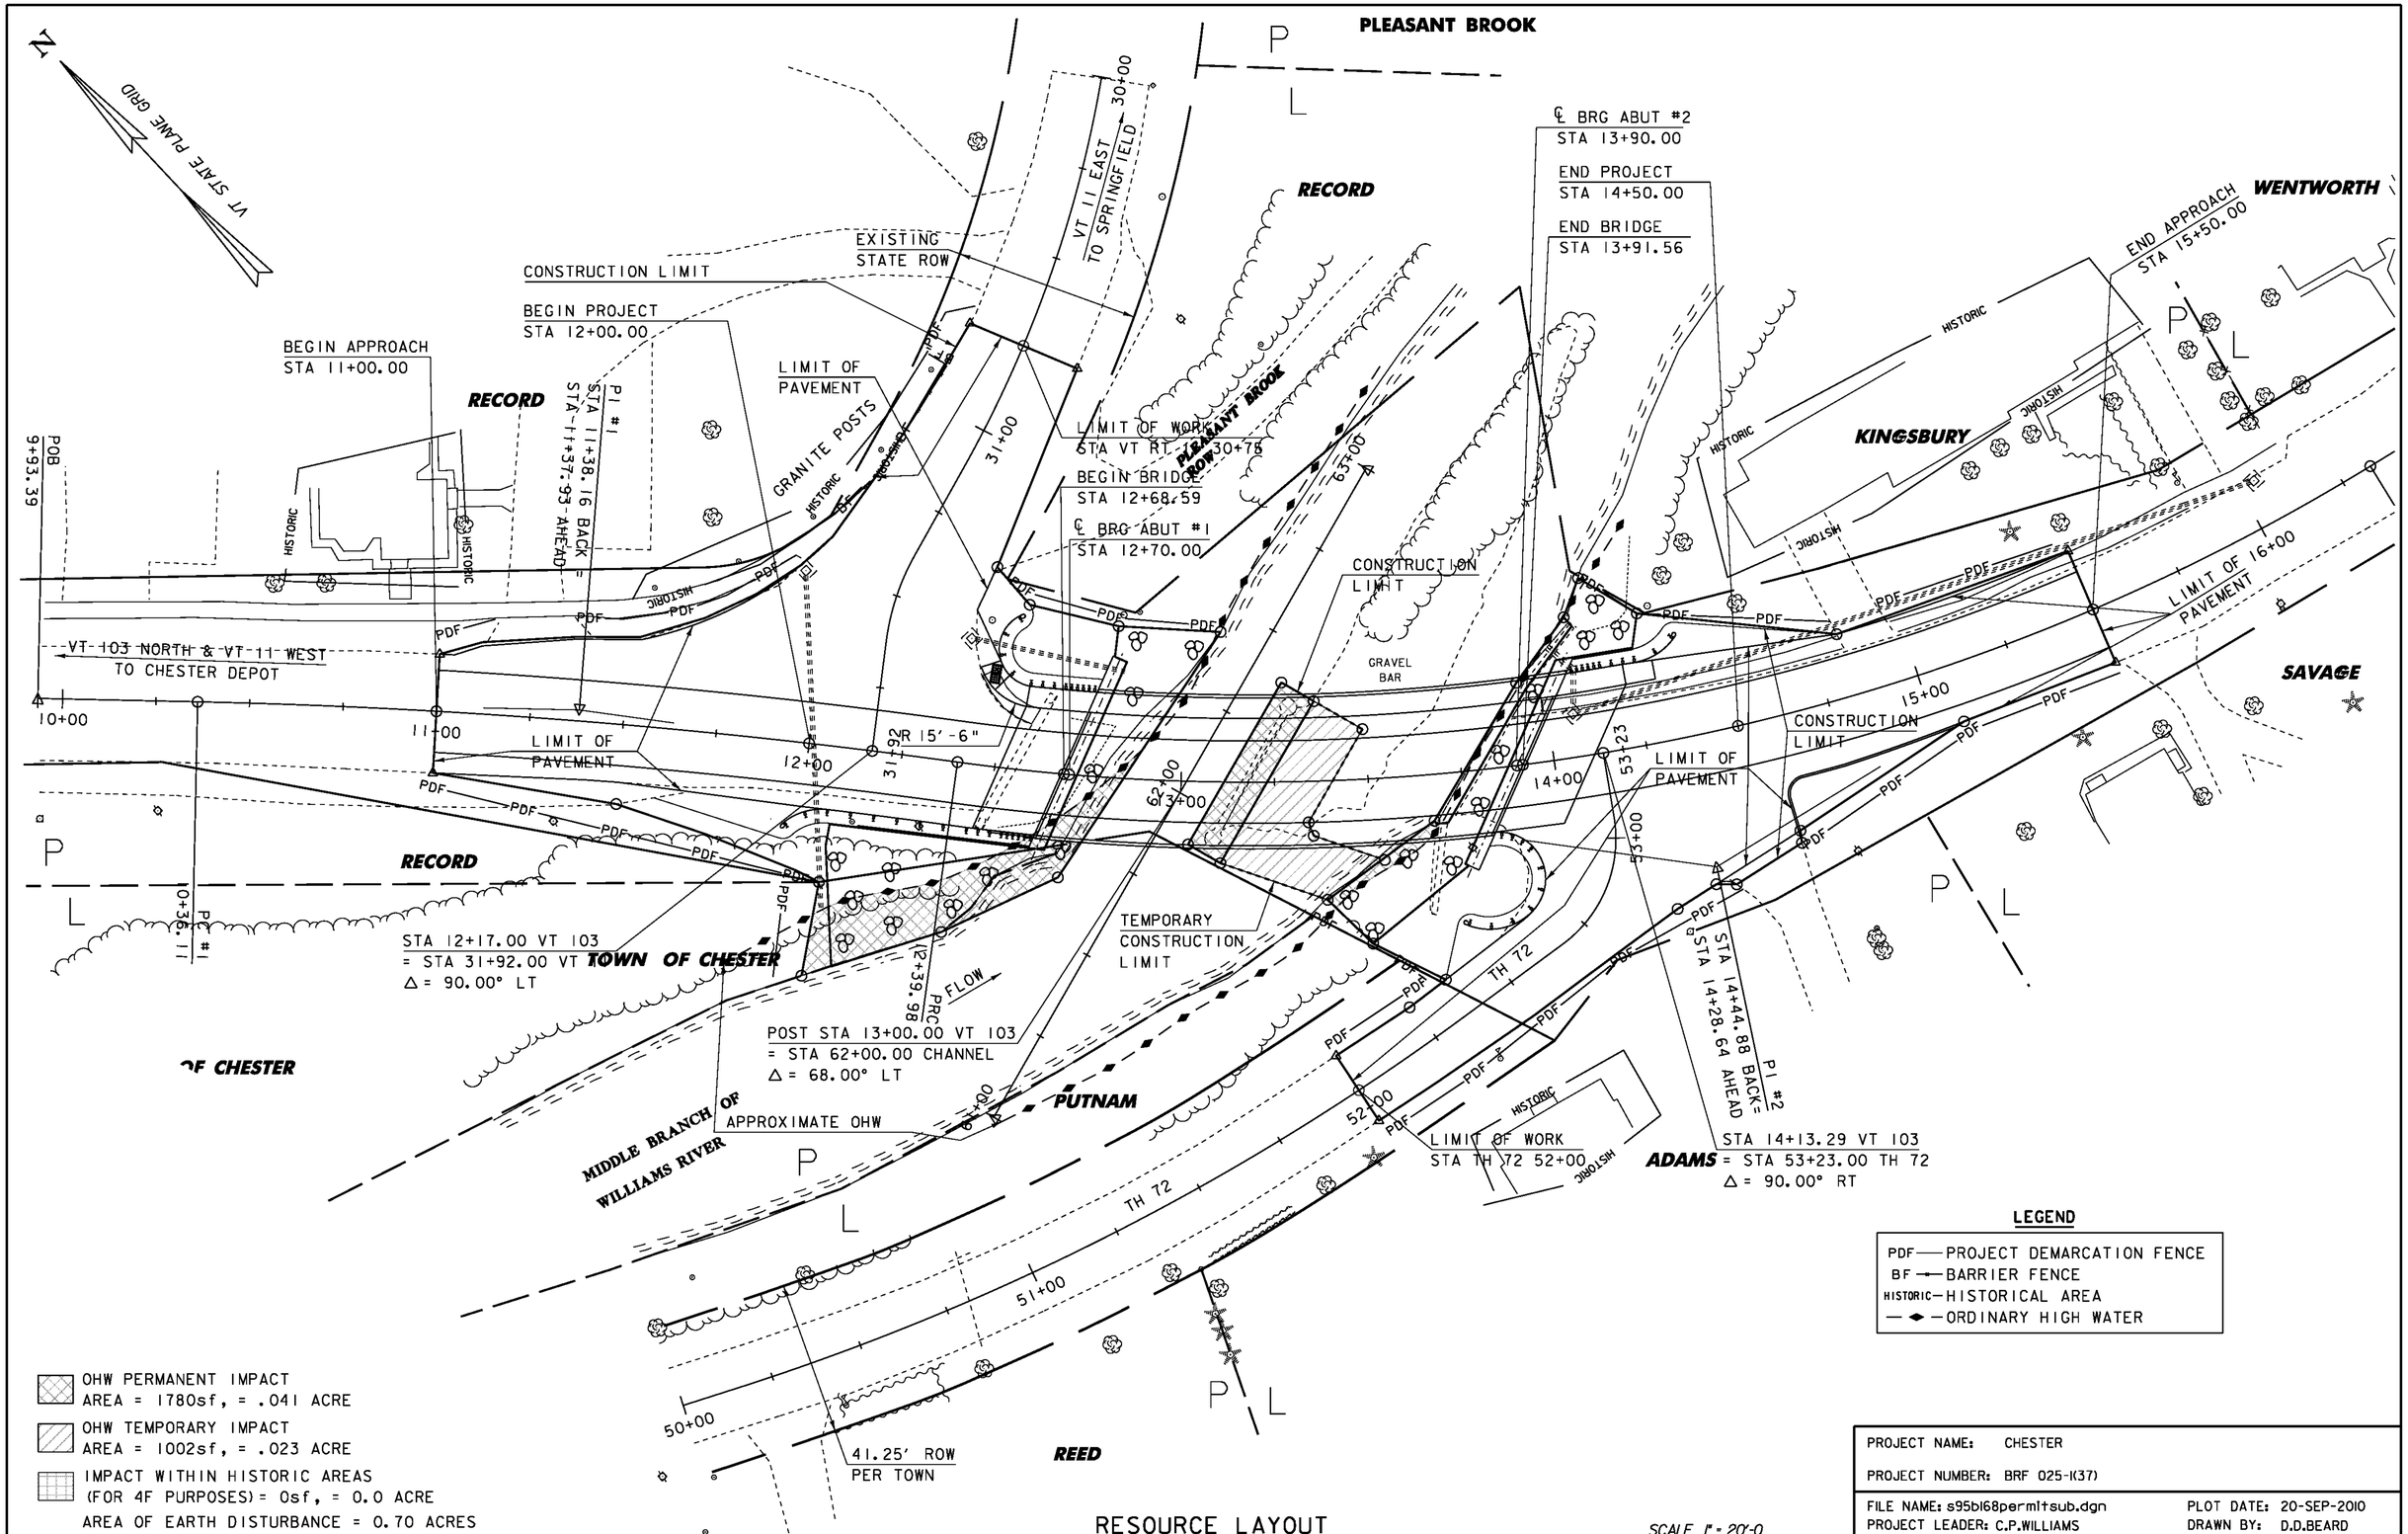

LEGEND

- PDF — PROJECT DEMARCATION FENCE
- BF — BARRIER FENCE
- HISTORIC — HISTORICAL AREA
- — ◆ — ORDINARY HIGH WATER

OHW PERMANENT IMPACT
AREA = 1780sf, = .041 ACRE

OHW TEMPORARY IMPACT
AREA = 1002sf, = .023 ACRE

IMPACT WITHIN HISTORIC AREAS
(FOR 4F PURPOSES) = 0sf, = 0.0 ACRE

AREA OF EARTH DISTURBANCE = 0.70 ACRES

RESOURCE LAYOUT

PROJECT NAME: CHESTER	
PROJECT NUMBER: BRF 025-1(37)	
FILE NAME: s95b168permitsub.dgn	PLOT DATE: 20-SEP-2010
PROJECT LEADER: C.P.WILLIAMS	DRAWN BY: D.D.BEARD
DESIGNED BY: H.I. SALLS	CHECKED BY: R.S.YOUNG
BRIDGE 9 RESOURCE LAYOUT SHEET	SHEET 107 OF 124