STATE OF VERMONT
AGENCY OF TRANSPORTATION

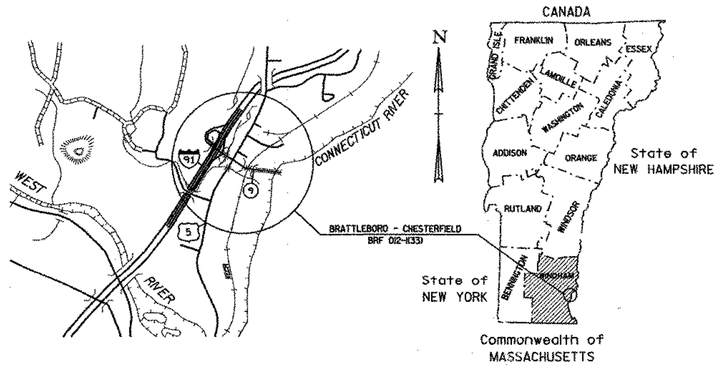

R.O.W. PLANS

PROPOSED IMPROVEMENT

TOWN OF BRATTLEBORO
COUNTY OF WINDHAM
VT ROUTE 9, RR BRIDGE #62.56

BEGINNING AT A POINT IN THE TOWN OF BRATTLEBORO APPROXIMATELY 90 METERS FROM THE INTERSECTION OF VT ROUTES 5 AND 9, EXTENDING EASTERLY ALONG ROUTE 9 TO THE CONNECTICUT RIVER A DISTANCE OF 270 METERS.

LENGTH OF ROADWAY = 270m
LENGTH OF RAILWAY = 678.6m
LENGTH OF VT ROUTE 9 BRIDGE = 32m
LENGTH OF SARGENT BROOK BRIDGE = 8m
LENGTH OF R.O.W. PROJECT = 284.3m (932.0 ft)

WORK TO BE PERFORMED UNDER THIS PROJECT CONSISTS OF REALIGNING AND WIDENING ROUTE 9, THE REPLACEMENT OF EXISTING RAILROAD BRIDGE #62.56 OVER VT ROUTE 9, THE WIDENING OF EXISTING RAILROAD BRIDGE # 62.51 OVER SARGENT BROOK, AND THE ASSOCIATED RAILWAY APPROACH WORK.

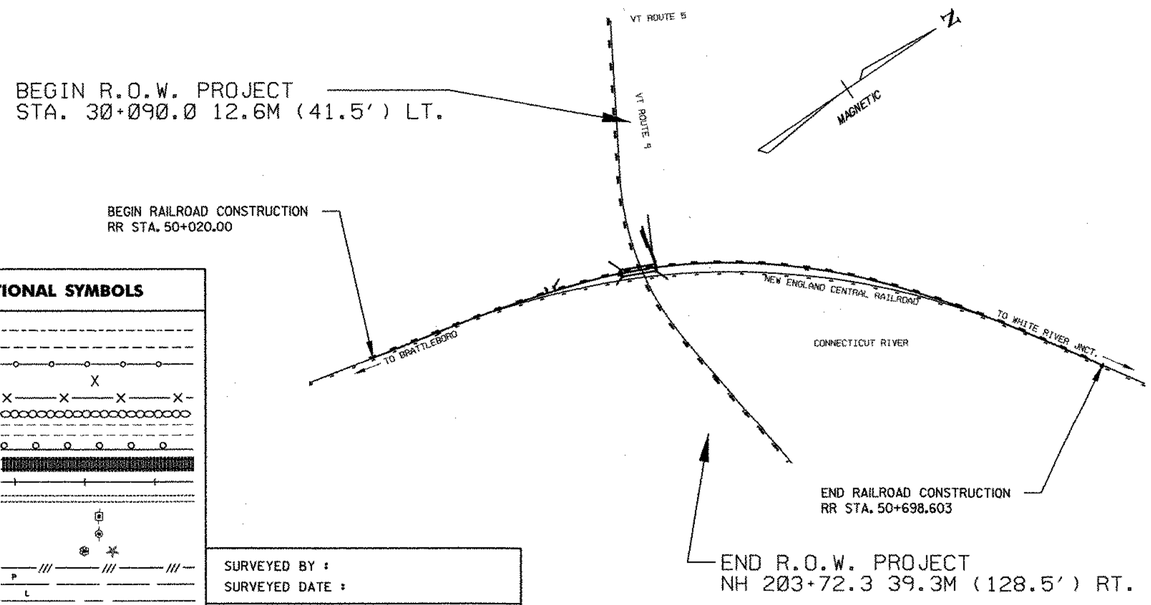

CONVENTIONAL SYMBOLS

COUNTY LINE
TOWN LINE
LIMITS OF ACCESS
POINT OF ACCESS
FENCE LINE
STONE WALL
TRAVELED WAY
GUARD RAIL
RAILROAD
SURVEY LINE
CULVERT
POWER POLE
TELEPHONE POLE
TREES
CONTROL OF ACCESS
PROPERTY LINE
R.O.W. LINE
R.O.W. TAKING LINE
SLOPE RIGHTS
TOP OF CUT
TOE OF SLOPE

SURVEYED BY :
SURVEYED DATE :

DATUM
VERTICAL
HORIZONTAL

SURVEY INFORMATION OBTAINED BY NHDOT, ELECTRONICALLY TRANSLATED FROM MOSS TO MICROSTATION, AND SUPPLEMENTED BY VTRANS ADDITIONAL SURVEY.

ALL DRIVES AS INDICATED ON PLANS ARE SUBJECT TO PERMITS PURSUANT TO TITLE 19 SECTION 1111, V.S.A.

LINES SHOWN ON THESE PLANS AS EXISTING PROPERTY LINES (P/L) ARE BELIEVED TO BE ACCURATE BUT SHOULD NOT BE RELIED UPON FOR PURPOSES UNRELATED TO THE STATE OF VERMONT'S ACQUISITION OF LAND AND RIGHTS FOR THIS PROJECT.

THESE PLANS ARE SUBJECT TO SUCH ENGINEERING CHANGES AS MAY BE REQUIRED BY THE FEDERAL HIGHWAY ADMINISTRATION OR THE DIRECTOR OF PROJECT DEVELOPMENT.

CONSTRUCTION IS TO BE CARRIED ON IN ACCORDANCE WITH THESE PLANS AND THE STANDARD SPECIFICATIONS FOR CONSTRUCTION DATED 1995, AS APPROVED BY THE FEDERAL HIGHWAY ADMINISTRATION ON AUGUST 21, 1995 FOR USE ON THIS PROJECT, INCLUDING ALL SUBSEQUENT REVISIONS AND SUCH REVISED SPECIFICATIONS AND SPECIAL PROVISIONS AS ARE INCORPORATED IN THESE PLANS.

FEB 05 2003

VTrans Metric

APPROVED _____ DATE 2/2/01
Director of Project Development

APPROVED _____ DATE 2/2/01
Chief, Right of Way

GORDON, BUA & READ, INC.
CIVIL, STRUCTURAL & TRANSPORTATION ENGINEERS
34 SALEM STREET
READING, MASSACHUSETTS 01867

BRATTLEBORO
NH BRF 012-1(33)

R.O.W. SHEET 1 OF 27 SHEETS

810 R.O.W.