STATE OF VERMONT
AGENCY OF TRANSPORTATION

TRAFFIC SIGN SUMMARY SHEET 3

VAOT Metric

KILOMETER MARKER, STATION, OR SIGN NUMBER	SIGN LEGEND	SIGN DIMENSIONS EA	WIDTH (mm)	HEIGHT (mm)	NEW & SALVAGED SIGNS "A"	"B"	SALV SIGN	SALV TIS	EXIST POST RETAIN	EXIST POST SALVAGE	OPTION ITEMS NO. OF POSTS	FLANGED CHANNEL kg/m 1.7	3.0	4.5	SQUARE STEEL (mm) kg/m 45 2.8	51 3.2	64 5.0	ANCHOR	SLEEVE	NEW SIGN POSTS TUBULAR ALUMINUM Ø (mm) kg/m 75 1.9	100 2.5	100 MOD 2.5	FOUNDATION	TUBULAR STEEL Ø (mm) kg/m 75 11.3	90 13.6	100 16.1	125 21.8	W-SHAPE STEEL FTG. SIZE 600 mm	750 mm	WEIGHT	POST SIZE	SIGN FRAME REQUIRED	REMARKS	SIGN DETAIL DETAIL ON SHEET NUMBER	STD. SHEET NUMBER
											OPTION ITEMS																											
NO. BENNINGTON: VT. ROUTE 67A 5+165.0, LT		1	600	750	0.45						1			X 4.71		X		X																	SIGN ID CODE R2-1		E-142
		1	600	600	0.36																														SIGN ID CODE R8-3A		E-143
		1	600	300	0.18																														SIGN ID CODE M4-11		E-140
5+169.0, LT							1 1				1			X 3.92		X		X																	SALVAGED SIGNS TO BE MOUNTED ON NEW POST. TOP MOUNTING BRACKET REQUIRED TO INSTALL SALVAGED SIGN ON NEW POST. COSTS ASSOCIATED WITH THIS BRACKET ARE INCIDENTAL TO THE SIGN POST.	-	-
		1	750	750	0.56																														SIGN ID CODE R1-1		E-143
5+180.0, RT		1 1	900 900	300 300	0.27 0.27						1			X 3.52		X		X																	SIGN ID CODE R6-1R SIGN ID CODE R6-1L BACK-TO-BACK		E-142 E-142
5+191.0, RT	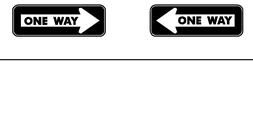	1 1	900 900	300 300	0.27 0.27						1			X 3.49		X		X																	SIGN ID CODE R6-1R SIGN ID CODE R6-1L BACK-TO-BACK		E-142 E-142
5+192.0, LT		1	750	750	0.56						1			X 4.27		X		X																	SIGN ID CODE W11-2		E-152
		1	600	300	0.18																														SIGN ID CODE W16-7P		E-152
5+192.0, RT		1	750	750	0.56						1			X 4.27		X		X																	SIGN ID CODE W11-2		E-152
		1	600	300	0.18																														SIGN ID CODE W16-7P		E-152
5+195.0, RT							1				1			X 4.26		X		X																	INSTALL SALVAGED SIGN ON NEW POST.		
		1 1	900 900	300 300	0.27 0.27																														SIGN ID CODE R6-1R SIGN ID CODE R6-1L BACK-TO-BACK		E-142 E-142
											m	m	m 32.2 28.44	m	m 32.2 0	m		EA	kg	kg	kg		kg	kg	kg	kg								
TOTALS					m² 4.65	m²	EA 3	m²					m 32.2 28.44			m 32.2 0					kg		EA		kg				EA	EA	kg					

FINAL POST LENGTHS ARE TO BE DETERMINED IN THE FIELD. POST SIZES ARE COMPUTED BASED ON INFORMATION FURNISHED ON THE STANDARD SHEETS AND THE TRAFFIC & SAFETY SECTION'S "SIGN POST DESIGN GUIDELINE."

PROJECT:	PROJECT NO.:
NORTH BENNINGTON	STP 9646(I)S

DESIGN FILE NAME: /pave/95dl04/pdl04.dgn
IPARM FILE NAME: pdl04ss3.i
SURVEYED BY: L.R.S.C.
SQUAD LEADER: T.P.K.
PLOT DATE:30-AUG-2010 12:3
SURVEY DATE: 4/2003
DRAWN BY: C.A.K.
SHEET: III OF 151