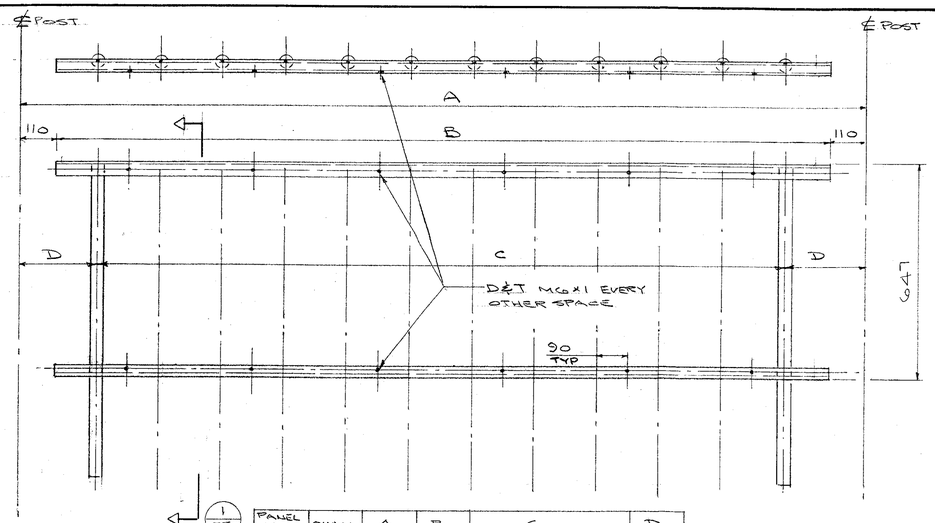

PANEL No.	QUAN	A	B	C	D
A1	6	2235	2015	11 SP. @ 158 = 1738	249

SPINDLE PANELS

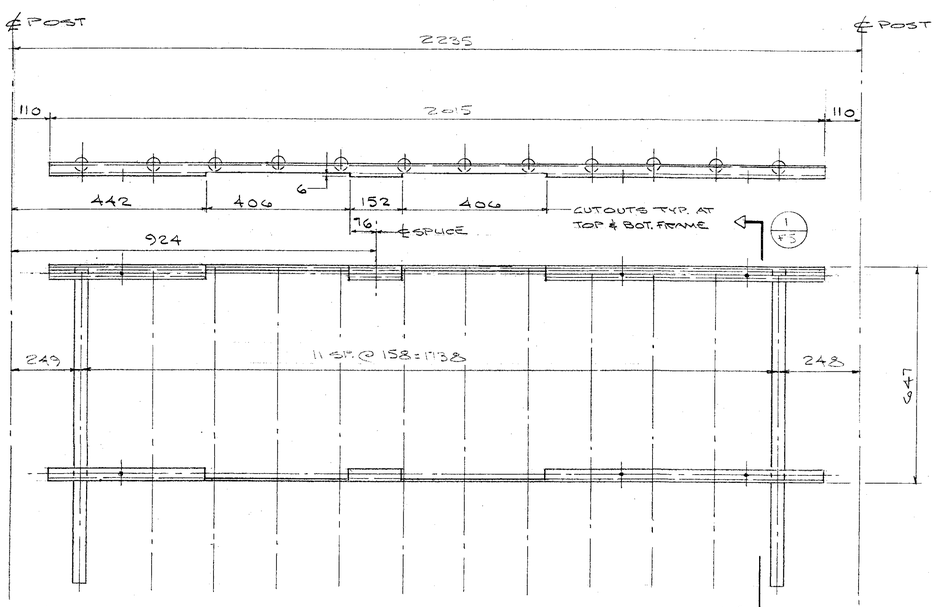

(2) SPINDLE PANEL A2

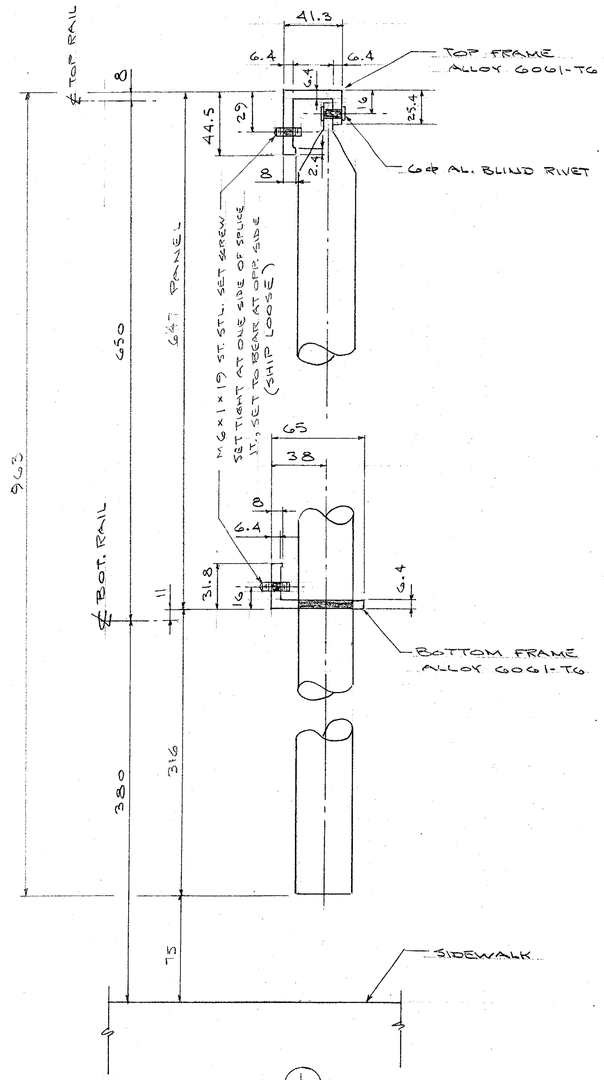

SECTION 1/F5

DIM'S. ARE GIVEN IN MILIMETERS

AUCIELLO IRON WORKS INC
560 MAIN ST. HUDSON, MA (978) 568-8382

VT. AGENCY OF TRANSPORTATION
HARDWICK #BHF 030-2(18)S
BRIDGE #67
VT 15 OVER COOPER BROOK

AL. BRIDGE & APPROACH RAILING

SURFACE PREP: NONE	FINISH: BLACK ANODIZE
FOR: F.R. LAFAYETTE, INC.	
DR: WM 9-14-09	DWG. NO. BR-2965
CHK:	
JOB NO. A09090101001	SHEET F5 OF 6

ISSUE	DATE	DESCRIPTION	BY
1	9/24/09	FOR APPROVAL	B

SUBMITTED
DR'D BY _____ CK'D BY _____
STAMP
FOR APPROVAL
BY

B.L. MAKEPEACE INC. 100618