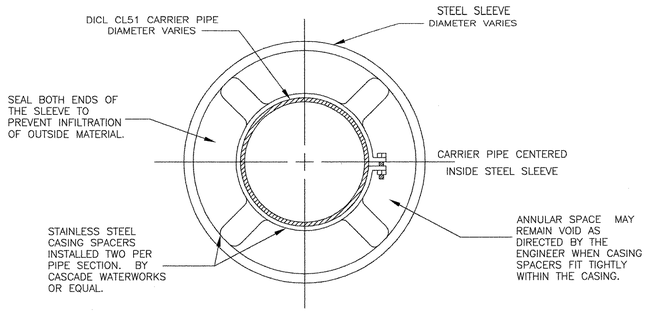

STEEL SLEEVE CASING SPACER DETAIL

NOT TO SCALE

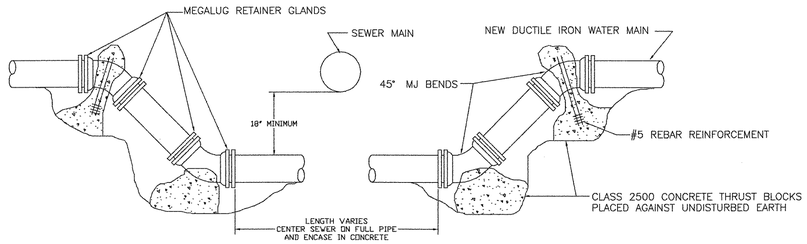

WATERLINE CROSSING SEWER LINE DETAIL

NOT TO SCALE

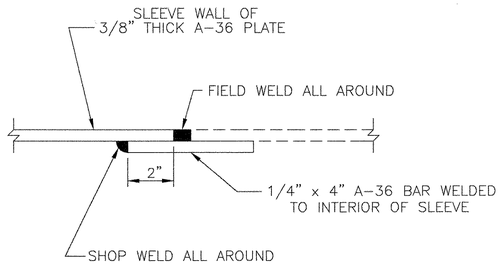

STEEL SLEEVE ENCASEMENT JOINT WELD DETAIL

NOT TO SCALE

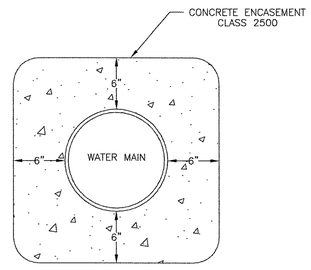

WATER LINE CONCRETE ENCASEMENT DETAIL

NOT TO SCALE

CHAMPLAIN WATER DISTRICT
403 Queen City Park Road
South Burlington, VT 05403
Phone: (802) 864-7454
Fax: (802) 864-0435

Dedicated to Quality Water and Service

SCALE: NONE

REVISIONS

REV. #	DATE	BY

STATE OF VERMONT
RICHARD ALAN PRATT
NO. 6617
REGISTERED
PROFESSIONAL ENGINEER

CONTRACT #63

WATER MAIN
RELOCATION
U.S. ROUTE 7 -
SHELBURNE ROAD

TYPICALS

DATE:	APRIL, 2002
DESIGNED BY:	RAP
DRAWN BY:	EJP
CHECKED BY:	RAP
APPROVED BY:	RAP
FILE NAME:	C63_TYP2
SHEET 18 OF 18	
DRAWING No.	

TYP2

259 OF 283