BILL OF MATERIAL

PRODUCT CODE	QTY.	DESCRIPTION	WT. EA.	REMARKS
86437A	1	TS 203 x 102 x 7.9 x 11130	411 kg.	
86438A	1	TS 102 x 102 x 6.4 x 11130	215 kg.	

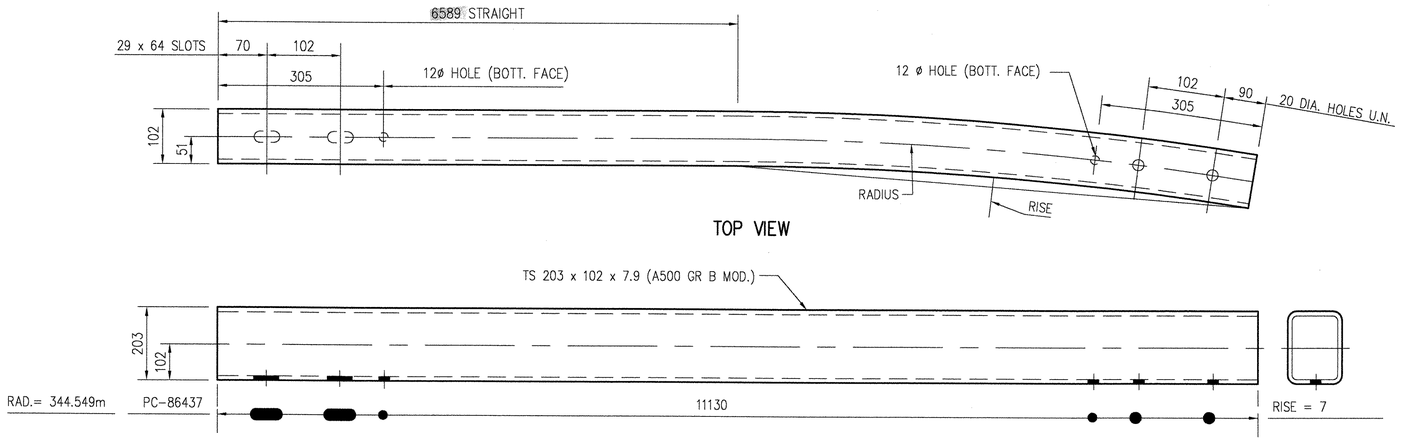

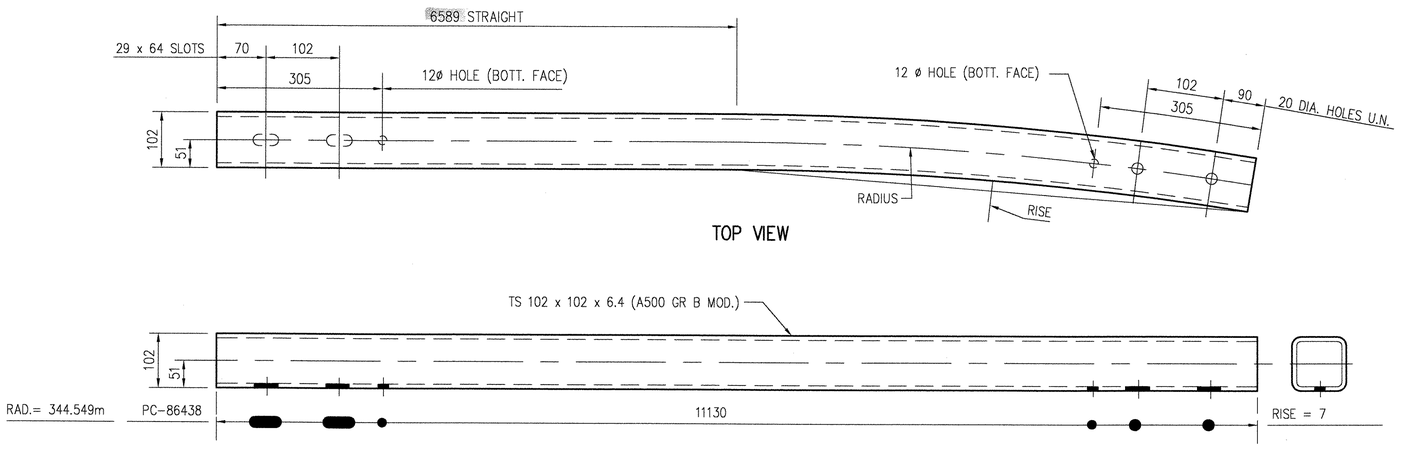

F:\Rf\Share\Engineering\WIP\VT1004148\22-1004148-D4.dwg 6/25/02 12:17:58

RECEIVED
CK'D BY RSF OK'D BY LWB
JUL 23 2002
RESUBMIT ____ APPROVED ✓
BY OPW DATE 6/24/02

GIRARD ENGINEERING DEPT.
ISSUED
JUN 25 2002
TRINITY INDUSTRIES, INC.
1170 N. STATE STREET
GIRARD OHIO 44420

APPROVAL DRAWING

NOTES:

1. FOR GENERAL NOTES PLEASE REFER TO SHEET D1 OF 4
2. FOR ERECTION LAYOUT SEE SHEET E2 OF 2 (22) 1004148
3. DETAIL DIMENSIONS SHOWN ARE ALONG CENTERLINE OF RAIL.

REV.	CHK'D	BY	DATE	REMARKS

SHOP DRAWING USING
METRIC
DIMENSIONS

This drawing and the information shown thereon is the sole property of TRINITY INDUSTRIES, INC. Neither the drawing nor such information is to be used for any purpose other than that for which it was specifically furnished by TRINITY INDUSTRIES, INC., nor is any reproduction authorized without written permission.

PAY ITEM NUMBER 525.33M ~ ST. BR. RL. 2 RL. NETC

STATE OF VERMONT AGENCY OF TRANSPORTATION
TOWN OF BARTON COUNTY OF ORLEANS
US ROUTE 5 OVER NORTHERN VERMONT RAILROAD
PROJECT #STP0113(58)S BRIDGE No. 161

CUSTOMER NORTHLAND SPECIALTIES | P.O. No. VERBAL

TRINITY INDUSTRIES, INC.
HIGHWAY SAFETY PRODUCTS
2525 STEMMONS FREEWAY, DALLAS, TX 75207

DRAWN	SAR
CHECKED	JRS
SCALE:	N.T.S.
DATE	06/12/02
ENG. FILE #	22-1004148-D4
SHT.No.	D4 OF 4
TRINITY SALES ORDER NO.	(22) 1004148
REV.	0