STATE OF VERMONT
AGENCY OF TRANSPORTATION

TRAFFIC SIGN SUMMARY SHEET

VAOT Metric

KILOMETER MARKER, STATION, OR SIGN NUMBER	SIGN LEGEND	SIGN DIMENSIONS EA	SIGN DIMENSIONS WIDTH (mm)	SIGN DIMENSIONS HEIGHT (mm)	NEW & SALVAGED SIGNS "A"	NEW & SALVAGED SIGNS "B"	SALV SIGN	SALV TIS	EXIST POST RETAIN	EXIST POST SALVAGE	NO. OF POSTS	NEW SIGN POSTS: FLANGED CHANNEL kg/m 1.7	FLANGED CHANNEL kg/m 3.0	FLANGED CHANNEL kg/m 4.5	SQUARE STEEL (mm) 44 (kg/m 3.4)	SQUARE STEEL 50 (kg/m 3.9)	SQUARE STEEL 63 (kg/m 5.0)	ANCHOR	SLEEVE	TUBULAR ALUMINUM Ø (mm) 75 (kg/m 1.9)	TUBULAR ALUMINUM 100 (kg/m 2.5)	TUBULAR ALUMINUM 100 MOD (kg/m 2.5)	FOUNDATION	TUBULAR STEEL Ø (mm) 75 (kg/m 11.3)	TUBULAR STEEL 89 (kg/m 13.4)	TUBULAR STEEL 100 (kg/m 16.1)	TUBULAR STEEL 125 (kg/m 21.7)	W-SHAPE STEEL FTG. SIZE 600 mm	W-SHAPE STEEL FTG. SIZE 750 mm	W-SHAPE STEEL WEIGHT	W-SHAPE STEEL POST SIZE	SIGN FRAME REQUIRED	REMARKS	SIGN DETAIL: DETAIL ON SHEET NUMBER	SIGN DETAIL: STD. SHEET NUMBER
												OPTION ITEMS																							
KILLINGTON: 0+333.0, LT	NORTHSIDE DR						1				1		X																				SALVAGED SIGN TO BE MOUNTED ON NEW POST.	-	-
0+333.0, LT	STOP; 0040 1121 0021	1 1	750 150	750 200	0.56 0.03						1			X																			BACK-TO-BACK		E-143M E-138M
0+342.0, RT		1	600	750	0.45						1			X																					E-144M
	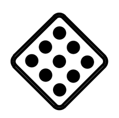	1	450	450	0.20																														E-150M
0+348.0, LT	LEGAL LOAD LIMIT 24,000 POUNDS	1	600	750	0.45						1			X																					E-141M
0+354.0, RT	STOP; 0040 1121 0021	1 1	750 150	750 200	0.56 0.03						1			X																			BACK-TO-BACK		E-143M E-138M
0+354.0, RT	BUCKLE UP IT'S THE LAW						1				1		X																				SALVAGED SIGN TO BE MOUNTED ON NEW POST.	-	-
0+394.0, RT		1	600	600	0.36						1			X																					E-143M
0+479.0, RT		1	600	600	0.36						1			X																					E-143M
0+560.0, RT		1	600	600	0.36						1			X																					E-143M
	END	1	600	300	0.18																														E-140M
												m	m 9.2	m 32.2	m	m	m	EA		kg	kg	kg		kg	kg	kg	kg								
TOTALS					m² 3.54	m²	EA 2	m²				m 41.4			m					kg			EA	kg				EA	EA	kg					

FINAL POST LENGTHS ARE TO BE DETERMINED IN THE FIELD. POST SIZES ARE COMPUTED BASED ON INFORMATION FURNISHED ON THE STANDARD SHEETS AND THE TRAFFIC & SAFETY DIVISION'S "SIGN POST DESIGN GUIDELINE."

ARCHIVED IN DPR

PROJECT: RUTLAND - KILLINGTON
PROJECT NO.: NH 9809(1)S
DESIGN FILE NAME: /pave/97b160/pb160.dgn
IPARM FILE NAME: pb160t22.i
SURVEYED BY: N/A
SQUAD LEADER: T.P.K.
PLOT DATE: 11/99
SURVEY DATE: N/A
DRAWN BY: C.A.K.
SHEET: 67 OF 83