STATE OF VERMONT
AGENCY OF TRANSPORTATION

TRAFFIC SIGN SUMMARY SHEET NO. 8

VAOT Metric

KILOMETER MARKER, STATION, OR SIGN NUMBER	SIGN LEGEND	SIGN DIMENSIONS EA	WIDTH (mm)	HEIGHT (mm)	NEW & SALVAGED SIGNS "A"	"B"	SALV SIGN	SALV TIS	EXIST POST RETAIN	EXIST POST SALVAGE	NEW SIGN POSTS NO. OF POSTS	FLANGED CHANNEL kg/m 1.7	FLANGED CHANNEL kg/m 3.0	FLANGED CHANNEL kg/m 4.5	SQUARE STEEL (mm) kg/m 44 3.4	SQUARE STEEL (mm) kg/m 50 3.9	SQUARE STEEL (mm) kg/m 63 5.0	ANCHOR	SLEEVE	TUBULAR ALUMINUM Ø (mm) kg/m 75 1.9	TUBULAR ALUMINUM Ø (mm) kg/m 100 2.5	TUBULAR ALUMINUM Ø (mm) kg/m 100 MOD 2.5	TUBULAR STEEL Ø (mm) FOUNDATION	TUBULAR STEEL Ø (mm) kg/m 75 11.3	TUBULAR STEEL Ø (mm) kg/m 89 13.4	TUBULAR STEEL Ø (mm) kg/m 100 16.1	TUBULAR STEEL Ø (mm) kg/m 125 21.7	W-SHAPE STEEL FTG. SIZE 600 mm	W-SHAPE STEEL FTG. SIZE 750 mm	W-SHAPE STEEL WEIGHT	W-SHAPE STEEL POST SIZE	SIGN FRAME REQUIRED	REMARKS	SIGN DETAIL DETAIL ON SHEET NUMBER	SIGN DETAIL STD. SHEET NUMBER
														OPTION ITEMS																							
10+325 RT		1	750	750	0.56						1			X		X																		50	E-153M
10+338 LT		1 1	750 150	750 200	0.56 0.03						1			X		X																		BACK - TO - BACK		E-143M E-138M
10+340 LT		1	600	750	0.45						1			X		X																		REFER TO STANDARD E-121M FOR PLACEMENT.		E-141M
10+355 RT	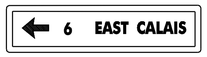	1	1800	250	0.45						2			X		X																				E-123M
10+361 RT		1	150	200	0.03						1		X			X																				E-134M
10+369 LT		1	150	200	0.03						1		X			X																				E-134M
10+387 RT		1	600	900	0.54						1			X		X																			49	
10+387 LT		1 1	750 150	750 200	0.56 0.03						1			X		X																		BACK - TO - BACK		E-143M E-138M
10+397 LT		1	600	750	0.45						1			X		X																		REFER TO STANDARD E-121M FOR PLACEMENT.		E-141M
10+411 LT		1	600	900	0.54						1			X		X																			49	
10+456 LT		1	1800	250	0.45						2			X		X																				E-123M
			m 2	m 2	EA.	m 2						m	m 5.4	m 50.6	m 5.4	m 50.6	m	m		EA.	kg	kg	kg	EA.	kg	kg	kg	kg	EA.	EA.	kg					
		SHEET TOTALS	4.68										56.0			56.0																			

FINAL POST LENGTHS ARE TO BE DETERMINED IN THE FIELD. POST SIZES ARE COMPUTED BASED ON INFORMATION FURNISHED ON THE STANDARD SHEETS AND THE TRAFFIC & SAFETY DIVISION'S "SIGN POST DESIGN GUIDELINE."

PROJECT: **MARSHFIELD - CABOT**
PROJECT NO.: **NH 2104(1)S**
DATE: 7-02

DESIGN FILE NAME: /pave/98b090/pb090.dgn
IPARM FILE NAME: pb090t08.i
SURVEYED BY:
SQUAD LEADER:

PLOT DATE: 09-MAY-2008 10:0
SURVEY DATE:
DRAWN BY: C.E.A., INC.
SHEET: **38** OF **60**