STATE OF VERMONT
AGENCY OF TRANSPORTATION

TRAFFIC SIGN SUMMARY SHEET #2

VAGT Metric

MILE MARKER, STATION, OR SIGN NUMBER	SIGN LEGEND	SIGN DIMENSIONS EA	WIDTH (mm)	HEIGHT (mm)	NEW AND SALVAGED SIGNS "A"	"B"	SALV. SIGN	SALV. T.I.S.	EXIST. POST RETAIN	EXIST. POST SALVAGE	NEW SIGN POSTS NO. OF POSTS	FLANGED CHANNEL kg/m 1.7	3.0	4.5	SQUARE STEEL (mm) kg/m 44 3.4	50 3.9	63 5.0	ANCHOR	SLEEVE	TUBULAR ALUMINUM Ø (mm) kg/m 75 1.9	100 2.5	100 MOD 2.5	TUBULAR STEEL Ø (mm) FOUNDATION	kg/m 75 11.3	89 13.4	100 16.1	125 21.7	W-SHAPE STEEL FTG. SIZE 600 mm	750 mm	WEIGHT	POST SIZE	SIGN FRAME REQUIRED	REMARKS	SIGN DETAIL DETAIL ON SHEET NUMBER	STD. SHEET NUMBER
TOWN OF POWNAL 0+429, RT.		1	1500	1200	1.80																												VD - 421 MOUNT ON EXISTING POSTS	63	
0+539, RT.		1	600	750	0.45						1			X			X																VR - 048		E-144M
0+842, RT.		1	600	750	0.45						1			X			X																VR - 017		E-141M
0+846, RT.	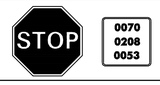	1 1	750 150	750 200	0.56 0.03						1			X			X																R 1-1 VD - 700 BACK TO BACK WITH STOP SIGN		E-143M E-138M
0+895, RT.		1	900	750	0.68						2			X			X																	63	
0+970, RT.		1	600	750	0.45						1			X			X																VR - 023b		E-144M
1+346, RT.		1 1	600 600	600 300	0.36 0.18						1			X			X																R 8-3A M 4-11		E-143M E-140M
1+346, LT.		1 1	600 600	600 300	0.36 0.18						1			X			X																R 8-3A M 4-6		E-143M E-140M
FINAL POST LENGTHS ARE TO BE DETERMINED IN THE FIELD. POST SIZES ARE COMPUTED BASED ON INFORMATION FURNISHED ON THE STANDARD SHEETS AND THE TRAFFIC AND SAFETY DIVISION'S "SIGN POST DESIGN GUIDELINE."					m^2	m^2	EA.	m^2			m	m	m 36.8	m	m	m 36.8		EA	kg	kg	kg		kg	kg	kg	kg								
	TOTALS				m^2 5.50	m^2	EA.	m^2			m 36.8			m 36.8					kg			EA.	kg				EA.	EA.	kg					

PROJECT: POWNAL-BENNINGTON

PROJECT NO.: NH 2118(I)S

DESIGN FILE NAME: /pave/98b168/pb168.dgn
IPARM FILE NAME: pb168ts02.i
SURVEYED BY: ACT, SJL, RAL
SQUAD LEADER: JAV

PLOT DATE: 17-JAN-2006 14
SURVEY DATE:
DRAWN BY: ACT
SHEET: 45 OF 65