| ROUTE | STATION | OFFSET | MUTCD CODE | WIDTH | HEIGHT | SHEETING REMARKS | SIGN LEGEND | NEW SIGNS "A" | NEW SIGNS "B" | EXISTING SIGNS RETAIN | EXISTING SIGNS SALVAGE FROM | EXISTING SIGNS SALVAGE TO | EXISTING SIGNS REMOVE | EXIST POST RETAIN | EXIST POST REMOVE | NUMBER OF NEW POSTS | SQUARE STEEL (in) 1.75 (LB / FT) 1.88 | SQUARE STEEL (in) 2.00 (LB / FT) 2.42 | SQUARE STEEL (in) 2.50 (LB / FT) 3.35 | FOUNDATION | TUBULAR STEEL Ø (IN) 3.00 (LB / FT) 7.60 | TUBULAR STEEL Ø (IN) 3.50 (LB / FT) 9.00 | TUBULAR STEEL Ø (IN) 4.00 (LB / FT) 10.80 | TUBULAR STEEL Ø (IN) 5.00 (LB / FT) 14.60 | SIGN FRAME REQUIRED | REMARKS | SIGN DETAIL: DETAIL IN SHS | SIGN DETAIL: DETAIL ON SHEET NUMBER | SIGN DETAIL: DETAIL ON STD SHEET NUMBER |
|---|---|---|---|---|---|---|---|---|---|---|---|---|---|---|---|---|---|---|---|---|---|---|---|---|---|---|---|---|---|
| **EAST MONTPELIER** | | | | | | | | | | | | | | | | | | | | | | | | | | | | | |
| **VT 14** | 124+13 | LT | VW-205 | 30 | 30 | | | 6.25 | | | | | | | | 1 | | X | | | | | | | | | | T-82 |
| **VT 14** | 125+60 | RT | VD1-1A | 72 | 12 | | 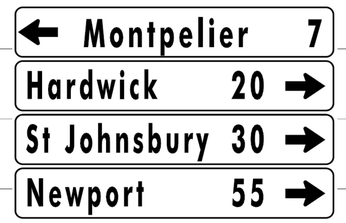  | 6.00 | | | | | | | | 2 | | | X | | | | | | | INSTALL POSTS USING 2-1/2" SOIL BEARING SLIP BASES | | | T-93 |
| | | | VD1-1A | 72 | 12 | | | 6.00 | | | | | | | | | | | | | | | | | | | | | T-93 |
| | | | VD1-1A | 72 | 12 | | | 6.00 | | | | | | | | | | | | | | | | | | | | | T-93 |
| | | | VD1-1A | 72 | 12 | | | 6.00 | | | | | | | | | | | | | | | | | | | | | T-93 |
| **VT 14** | 126+47 | LT | M3-3 | 24 | 12 | GRN WHT | | 2.00 | | | | | | | | 1 | | X | | | | | | | | X | | |
| | | | M1-5 | 24 | 24 | GRN WHT | | 4.00 | | | | | | | | | | | | | | | | | | | | E-136B |
| | | | VD-503 | 12 | 18 | | | 1.50 | | | | | | | | | | | | | | | | | | | | E-131B |
| **VT 14** | 127+33 | RT | VD-701 | 6 | 10 | | | 0.42 | | | | | | | | 1 | X | | | | | | | | | | | T-42 |
| **VT 14** | 127+51 | LT | R2-1 | 24 | 30 | | | 5.00 | | | | | | | | 1 | | X | | | | | | | | X | | |
| **VT 14** | 127+60 | RT | VR-925 | 36 | 30 | | | 7.50 | | | | | | | | 1 | | X | | | | | | | | | | E-145A |
| **VT 14** | 129+50 | RT | M3-4 | 24 | 12 | BLK WHT | | 2.00 | | | | | | | | 2 | | | X | | | | | 3A | | X | | |
| | | | M1-4 | 24 | 24 | BLK WHT | | 4.00 | | | | | | | | | | | | | | | | | | X | | |
| | | | M6-1 | 21 | 15 | BLK WHT | | 2.19 | | | | | | | | | | | | | | | | | | X | | |
| | | | M3-2 | 24 | 12 | BLK WHT | | 2.00 | | | | | | | | | | | | | | | | | | X | | |
| | | | | | | | SHEET TOTALS | 60.86 | 0.00 | 0 | 0 | 0 | 0 | 0 | 0 | 9 | | 135 | | 0 | 0 | 0 | 0 | 0 | | | | |
| | | | | | | | | SF | SF | EA | EA | EA | EA | EA | EA | EA | | FT | | EA | LB | LB | LB | LB | | | | |
| | | | | | | | TOWN TOTALS | 146.59 | 0.00 | 0.0 | 12.0 | 12.0 | 0.0 | 0.0 | 0.0 | 22 | | 330.0 | | 0 | 0.0 | 0.0 | 0.0 | 0.0 | | | | |

# SIGN SUMMARY SHEET

VERMONT AGENCY OF TRANSPORTATION

PROJECT NAME: EAST MONTPELIER
PROJECT NUMBER: BRF 037-1(7)

FILE NAME: EAST MONTPELIER TSS
PROJECT MANAGER T. KNIGHT
DESIGNED BY: G. BARRETT
TRAFFIC SIGN SUMMARY SHEET 2

PLOT DATE: 2/8/2017
DRAWN BY: G. BARRETT
CHECKED BY: D. DRAPER