STATE OF VERMONT
AGENCY OF TRANSPORTATION

TRAFFIC SIGN SUMMARY SHEET

MILEMARKER, STATION, OR SIGN NUMBER	SIGN LEGEND	SIGN DIMENSIONS: EA	SIGN DIMENSIONS: WIDTH (in)	SIGN DIMENSIONS: HEIGHT (in)	NEW & SALVAGED SIGNS: "A"	NEW & SALVAGED SIGNS: "B"	NEW & SALVAGED SIGNS: SALV SIGN	NEW & SALVAGED SIGNS: SALV TIS	EXIST POST: RETAIN	EXIST POST: SALVAGE	NO. OF POSTS	FLANGED CHANNEL lb/ft 1.12 (OPTION ITEMS)	FLANGED CHANNEL lb/ft 2.0 (OPTION ITEMS)	FLANGED CHANNEL lb/ft 3.0 (OPTION ITEMS)	SQUARE STEEL (in) 1.75, lb/ft 1.88 (OPTION ITEMS)	SQUARE STEEL (in) 2.0, lb/ft 2.16 (OPTION ITEMS)	SQUARE STEEL (in) 2.5, lb/ft 3.35 (OPTION ITEMS)	ANCHOR	SLEEVE	TUBULAR ALUMINUM Ø (in) 3.0, lb/ft 1.3	TUBULAR ALUMINUM Ø (in) 4.0, lb/ft 1.7	TUBULAR ALUMINUM Ø (in) 4.0 MOD, lb/ft 1.7	FOUNDATION	TUBULAR STEEL Ø (in) 3.0, lb/ft 7.6	TUBULAR STEEL Ø (in) 3.5, lb/ft 9.0	TUBULAR STEEL Ø (in) 4.0, lb/ft 10.8	TUBULAR STEEL Ø (in) 5.0, lb/ft 14.6	W-SHAPE STEEL: FTG. SIZE 24"	W-SHAPE STEEL: FTG. SIZE 30"	W-SHAPE STEEL: WEIGHT	W-SHAPE STEEL: POST SIZE	SIGN FRAME REQUIRED	REMARKS	SIGN DETAIL: DETAIL ON SHEET NUMBER	SIGN DETAIL: STD. SHEET NUMBER
TOWN OF MT TABOR 126+72 RT	0070 1113 0240	1					X			X																									
134+00 LT	SLOWER TRAFFIC KEEP RIGHT	1	24	30	5.0						1			X			X																R4-3		E-141
144+00 RT	END NO PASSING	1	24	30	5.0						1			X			X																SEE MISCELLANEOUS DETAILS	18	
194+00 LT	PASSING LANE AHEAD	1	24	30	5.0						1			X			X																SEE MISCELLANEOUS DETAILS	18	
206+00 LT	END NO PASSING	1	24	30	5.0						1			X			X																SEE MISCELLANEOUS DETAILS	18	
206+00 RT	PASSING LANE AHEAD	1	24	30	5.0						1			X			X																SEE MISCELLANEOUS DETAILS	18	
216+00 RT	SLOWER TRAFFIC KEEP RIGHT	1	24	30	5.0						1			X			X																R4-3		E-141
TOWN OF DANBY 8+00 RT	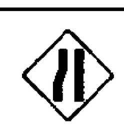	1	30	30	6.25						1			X			X																W4-1		E-151
10+50 RT	FORM SINGLE LINE	1	24	30	5.0						1			X			X																		
	0070 1106 0020	1					X																												
18+50 RT	NO PASSING ZONE	1	40	30	4.17						1			X			X																R4-1		E-141
18+50 LT	DO NOT PASS	1	24	30	5.0						1			X			X																W14-3		E-152

FINAL POST LENGTHS ARE TO BE DETERMINED IN THE FIELD. POST SIZES ARE COMPUTED BASED ON INFORMATION FURNISHED ON THE STANDARD SHEETS AND THE TRAFFIC & SAFETY DIVISION'S 'SIGN POST DESIGN GUIDELINE.'

	"A"	"B"	SALV SIGN	SALV TIS	EXIST POST	FLANGED CHANNEL (FT / FT / FT)	SQUARE STEEL (FT / FT / FT)	ANCHOR	SLEEVE	TUBULAR ALUMINUM (LB / LB / LB)	FOUNDATION	TUBULAR STEEL (LB / LB / LB / LB)	FTG. 24"	FTG. 30"	WEIGHT
						150 (3.0)	150 (2.5)		EA						
TOTAL THIS SHEET	50.42		2			150	150								
TOTAL SHEET 16	49.59		4			150	150								
TOTAL SHEET 17	41.67		5			120	120								
ROUNDING	3.32		0			30	30								
TOTALS	SF 145	SF	EA. 11	SF		FT 450	FT 450			LB	EA.	LB	EA.	EA.	LB

PROJECT: **DORSET-MT TABOR-DANBY**
PROJECT NO.: **NH 2132 (1) S**

DESIGN FILE NAME: /pave/93b080a/pb080.dgn
IPARM FILE NAME: pb080ss3.l
SURVEYED BY: N/A
SQUAD LEADER: JAV

PLOT DATE: 13-AUG-1999
SURVEY DATE: N/A
DRAWN BY: SJL
SHEET: 17 OF 19