STATE OF VERMONT
AGENCY OF TRANSPORTATION

TRAFFIC SIGN SUMMARY SHEET 2

MILEMARKER, STATION, OR SIGN NUMBER	SIGN LEGEND	SIGN DIMENSIONS EA	SIGN DIMENSIONS WIDTH (in)	SIGN DIMENSIONS HEIGHT (in)	NEW & SALVAGED SIGNS "A"	NEW & SALVAGED SIGNS "B"	NEW & SALVAGED SIGNS SALV SIGN	NEW & SALVAGED SIGNS SALV TIS	EXIST POST RETAIN	EXIST POST SALVAGE	NEW SIGN POSTS NO. OF POSTS	FLANGED CHANNEL lb/ft 1.12	FLANGED CHANNEL lb/ft 2.0	FLANGED CHANNEL lb/ft 3.0	SQUARE STEEL (in) lb/ft 1.75	SQUARE STEEL (in) lb/ft 2.0	SQUARE STEEL (in) lb/ft 2.5	ANCHOR	SLEEVE	TUBULAR ALUMINUM Ø (in) lb/ft 3.0	TUBULAR ALUMINUM Ø (in) lb/ft 4.0	TUBULAR ALUMINUM Ø (in) lb/ft 4.0 MOD	FOUND-ATION	TUBULAR STEEL Ø (in) lb/ft 3.0	TUBULAR STEEL Ø (in) lb/ft 3.5	TUBULAR STEEL Ø (in) lb/ft 4.0	TUBULAR STEEL Ø (in) lb/ft 5.0	W-SHAPE STEEL FTG. SIZE 24"	W-SHAPE STEEL FTG. SIZE 30"	W-SHAPE STEEL WEIGHT	W-SHAPE STEEL POST SIZE	SIGN REQUIRED	REMARKS	SIGN DETAIL DETAIL ON SHEET NUMBER	SIGN DETAIL STD. SHEET NUMBER
												OPTION ITEMS																								
STA. 108+22.02 LT		1	36	36	9.00						2			X		X																	W3-5	21	
STA. 108+25.21 RT		1	24	30	5.00						1			X		X																	R2-1		E-142
STA. 114+93.76 RT		1	6	8	0.33						1	X			X																		VD-701		E-134
STA. 114+97.81 LT		1	6	8	0.33						1	X			X																		VD-701		E-134
STA. 116+15.52 LT		1	6	10	0.42						1	X			X																					E-138
STA. 126+66.88 RT		1	6	10	0.42						1	X			X																					E-138
STA. 129+12.00 RT		1 1	30 6	30 10	6.25 0.42						1			X		X																	RI-1 BACK TO BACK		E-143 E-138
STA. 130+15.11 LT		1	30	30	6.25		2				1			X		X																	RI-1 PLACE ABOVE STOP SIGN		E-143
STA. 130+57.27 LT		1	24	30	5.00						1			X		X																	VR-017		E-141
STA. 136+00.00 RT		1	30	30	6.25						1			X		X																	VR-921		E-145A
STA. 137+16.51 LT		1	6	10	0.42						1	X			X																					E-138
STA. 139+25.00 RT		1	30	30	6.25						1			X		X																	R3-7L		E-140
												FT 40.0	FT	FT 120.0	FT 40.0	FT 120.0	FT	FT	EA	LB	LB	LB		LB	LB	LB	LB								
TOTALS					SF 46.34	SF	EA. 2	SF				FT 160.0			FT 160.0					LB			EA.	LB				EA.	EA.	LB					

FINAL POST LENGTHS ARE TO BE DETERMINED IN THE FIELD. POST SIZES ARE COMPUTED BASED ON INFORMATION FURNISHED ON THE STANDARD SHEETS AND THE TRAFFIC & SAFETY DIVISION'S "SIGN POST DESIGN GUIDELINE."

TRAFFIC SIGN SUMMARY SHEET 2

PROJECT NAME: DANVILLE
PROJECT NUMBER: NH 2205 (1)S

FILE NAME: pave/99b162/99b162
PROJECT LEADER: EPD
DESIGNED BY: JDA
PLOT FILE: 99B162ts02.1

PLOT DATE: 12-JAN-2007
DRAWN BY: SJB
CHECKED BY: EPD
SHEET 18 OF 63