STATE OF VERMONT
AGENCY OF TRANSPORTATION

TRAFFIC SIGN SUMMARY SHEET #3

VAOT Metric

MILE MARKER, STATION, OR SIGN NUMBER	SIGN LEGEND	SIGN DIMENSIONS EA	WIDTH (mm)	HEIGHT (mm)	NEW AND SALVAGED SIGNS "A"	"B"	SALV. SIGN	SALV. T.I.S.	EXIST. POST RETAIN	EXIST. POST SALVAGE	NEW SIGN POSpbl84ss NO. OF POSTS	FLANGED CHANNEL kg/m 1.7	3.0	4.5	SQUARE STEEL (mm) kg/m 44 3.4	50 3.9	63 5.0	ANCHOR	SLEEVE	TUBULAR ALUMINUM Ø (mm) kg/m 75 1.9	100 2.5	100 MOD. 2.5	TUBULAR STEEL Ø (mm) FOUNDATION	kg/m 75 11.3	89 13.4	100 16.1	125 21.7	W-SHAPE STEEL FTG. SIZE 600 mm	750 mm	WEIGHT	POST SIZE	SIGN FRAME REQUIRED	REMARKS	SIGN DETAIL DETAIL ON SHEET NUMBER	STD. SHEET NUMBER
TOWN OF WALLINGFORD 1+873, LT.		1	600	600	0.36						1			3.8 X																		R 8 - 3A		E-143M
1+880, LT.	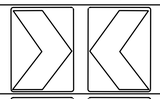	2	450	600	0.54						2			4.0 X																		W 1-8 SIGNS MOUNTED ON SEPARATE POSTS		E-150M
1+894, LT.	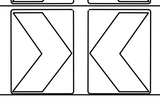	2	450	600	0.54						2			4.0 X																		W 1-8 SIGNS MOUNTED ON SEPARATE POSTS		E-150M
1+902, LT.		1	600	600	0.36						1			X																		3.8 3.8 R 8 - 3A		E-143M
1+907, LT.	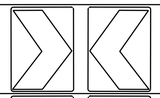	2	450	600	0.54						2			4.0 X																		W 1-8 SIGNS MOUNTED ON SEPARATE POSTS		E-150M
1+922, LT.	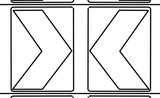	2	450	600	0.54						2			4.9 X																		W 1-8 SIGNS MOUNTED ON SEPARATE POSTS		E-150M
1+939, LT.	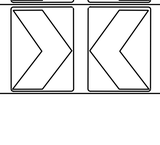	2	450	600	0.54						2			9.8 X																		W 1-8 SIGNS MOUNTED ON SEPARATE POSTS		E-150M
1+943, LT.		1 1	600 600	600 300	0.36 0.18						1			9.8 X																		R 8 - 3A M 4 - 11 RED ON WHITE COLORS		E-143M E-140M
2+159, LT.		1 1	750 450	750 450	0.56 0.20						1			X																		W 1-1R W 13-1		E-106M E-151M E-155M
2+334, RT.		1	1200	600	0.72						2			X																		W 1-6		E-152M
2+345, RT.	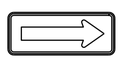	1	1200	600	0.72						2			X																		W 1-6		E-152M
					m²	m²	EA.	m²				m	m	m 82.8	m	m	m		EA	kg	kg	kg		kg	kg	kg	kg								
TOTALS					m² 6.16	m²	EA.	m²				m 82.8			m					kg			EA.	kg				EA.	EA.						

FINAL POST LENGTHS ARE TO BE DETERMINED IN THE FIELD.
POST SIZES ARE COMPUTED BASED ON INFORMATION FURNISHED ON THE STANDARD SHEETS AND THE TRAFFIC AND SAFETY DIVISION'S "SIGN POST DESIGN GUIDELINE."

PROJECT: WALLINGFORD-CLARENDON
PROJECT NO.: NH 2216(1)S

DESIGN FILE NAME: /pave/99pbl84/pbl84.dgn
IPARM FILE NAME: pbl84ss03.i
SURVEYED BY: SJL, ACT
SQUAD LEADER: JAV

PLOT DATE: 13-NOV-2013 13:
SURVEY DATE:
DRAWN BY: ACT
SHEET: 35 OF 51