STATE OF VERMONT
AGENCY OF TRANSPORTATION

TRAFFIC SIGN SUMMARY SHEET

NOT Metric

KILOMETER MARKER, STATION, OR SIGN NUMBER	SIGN LEGEND	SIGN DIMENSIONS EA	WIDTH (mm)	HEIGHT (mm)	NEW & SALVAGED SIGNS "A"	"B"	SALV SIGN	SALV TIS	EXIST POST RETAIN	EXIST POST SALVAGE	NEW SIGN POSTS NO. OF POSTS	FLANGED CHANNEL kg/m 1.7	3.0	4.5	SQUARE STEEL (mm) 44 kg/m 2.8	50 kg/m 3.2	63 kg/m 5.0	ANCHOR	SLEEVE	TUBULAR ALUMINUM Ø (mm) 75 kg/m 1.9	100 kg/m 2.5	100 MOD kg/m 2.5	TUBULAR STEEL Ø (mm) FOUNDATION	75 kg/m 11.3	89 kg/m 13.4	100 kg/m 16.1	125 kg/m 21.7	W-SHAPE STEEL FTG. SIZE 600 mm	750 mm	MASS	POST SIZE	SIGN FRAME REQUIRED	REMARKS	SIGN DETAIL DETAIL ON SHEET NUMBER	STD. SHEET NUMBER
RAMP B BI0+000.4, RT		1	900	900	0.81						2			X																				[SIGN ID CODE VD-701]	TSD-2	
	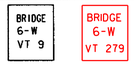	1	150	200	0.03																															E-134M
BI0+085.0, RT		1	900	900	0.81						2			X																				[SIGN ID CODE VW-005]		E-150M
BI0+146.5, RT O/H		1	7350	4800		35.28																												[SIGN ID CODE E2-1] OVERHEAD SIGN TO BE MOUNTED ON NEW TRI-CHORD	TSD-1	
BI0+146.5, LT O/H		1	3450	3450		11.90																												[SIGN ID CODE E1-1C] OVERHEAD SIGN TO BE MOUNTED ON NEW TRI-CHORD	TSD-2	
BI0+210.0, RT		1	600	750	0.45						1			X																				[SIGN ID CODE W13-3)		E-150M
BI0+210.0, LT		1	450	450	0.20						1	X																						[SIGN ID CODE OM-1)		E-150M
BI0+215.0, LT		1	1800	1500		2.70					2												2	X										[SIGN ID CODE E5-1]	TSD-1	
BI0+220.0, LT		1	450	600	0.27						1		X																					[SIGN ID CODE W1-8]		E-150M
BI0+240.0, LT		1	450	600	0.27						1		X																					[SIGN ID CODE W1-8]		E-150M
BI0+260.0, LT		1	450	600	0.27						1		X																					[SIGN ID CODE W1-8]		E-150M
BI0+280.0, LT		1	450	600	0.27						1		X																					[SIGN ID CODE W1-8]		E-150M
BI0+300.0, LT		1	450	600	0.27						1		X																					[SIGN ID CODE W1-8]		E-150M
BI0+320.0, LT		1	450	600	0.27						1		X																					[SIGN ID CODE W1-8]		E-150M
											m 3.3	m 24.0	m 27.1	m	m	m	EA	kg	kg	kg		kg 97.2	kg	kg	kg								
TOTALS					m^2 3.92	m^2 49.88	EA.	m^2			m 54.4			m				kg			EA. 2	kg 97.2				EA.	EA.	kg						

FINAL POST LENGTHS ARE TO BE DETERMINED IN THE FIELD. POST SIZES ARE COMPUTED BASED ON INFORMATION FURNISHED ON THE STANDARD SHEETS AND THE TRAFFIC & SAFETY DIVISION'S "SIGN POST DESIGN GUIDELINE."

PROJECT: BENNINGTON - HOOSICK
PROJECT NO.: D.P.I. 0146(1) C/4
DESIGN FILE NAME:
IPARM FILE NAME: N/A
SURVEYED BY: N/A
SQUAD LEADER: T.P.K.
DWG. NO. TSS-7
PLOT DATE: 9/00
SURVEY DATE: N/A
DRAWN BY: K.H.D.
SHEET: 143 OF 385

FILE NAME =u:\5116\vaot\cont-sect4\tss-1.dgn
DATE/TIME =07 SEP 2000
USER =1459