STATE OF VERMONT
AGENCY OF TRANSPORTATION

TRAFFIC SIGN SUMMARY SHEET

Metric

KILOMETER MARKER, STATION, OR SIGN NUMBER	SIGN LEGEND	SIGN DIMENSIONS EA	SIGN DIMENSIONS WIDTH (mm)	SIGN DIMENSIONS HEIGHT (mm)	NEW & SALVAGED SIGNS "A"	NEW & SALVAGED SIGNS "B"	SALV SIGN	SALV TIS	EXIST POST RETAIN	EXIST POST SALVAGE	NO. OF POSTS	FLANGED CHANNEL kg/m 1.7	FLANGED CHANNEL kg/m 3.0	FLANGED CHANNEL kg/m 4.5	SQUARE STEEL (mm) 44 kg/m 2.8	SQUARE STEEL (mm) 50 kg/m 3.2	SQUARE STEEL (mm) 63 kg/m 5.0	ANCHOR	SLEEVE	TUBULAR ALUMINUM Ø (mm) 75 kg/m 1.9	TUBULAR ALUMINUM Ø (mm) 100 kg/m 2.5	TUBULAR ALUMINUM Ø (mm) 100 MOD kg/m 2.5	FOUNDATION	TUBULAR STEEL Ø (mm) 75 kg/m 11.3	TUBULAR STEEL Ø (mm) 89 kg/m 13.4	TUBULAR STEEL Ø (mm) 100 kg/m 16.1	TUBULAR STEEL Ø (mm) 125 kg/m 21.7	W-SHAPE STEEL FTG. SIZE 600 mm	W-SHAPE STEEL FTG. SIZE 750 mm	W-SHAPE STEEL MASS	W-SHAPE STEEL POST SIZE	SIGN FRAME REQUIRED	REMARKS	SIGN DETAIL DETAIL ON SHEET NUMBER	SIGN DETAIL STD. SHEET NUMBER
RAMP D D10+030.0, LT	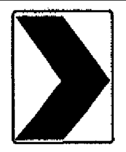	1	450	600	0.27						1		X																				[SIGN ID CODE W1-8]		E-150M
D10+050.0, LT	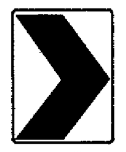	1	450	600	0.27						1		X																				[SIGN ID CODE W1-8]		E-150M
D10+070.0, LT		1	450	600	0.27						1		X																				[SIGN ID CODE W1-8]		E-150M
D10+090.0, LT		1	450	600	0.27						1		X																				[SIGN ID CODE W1-8]		E-150M
D10+110.0, LT	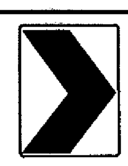	1	450	600	0.27						1		X																				[SIGN ID CODE W1-8]		E-150M
D10+130.0, LT	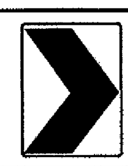	1	450	600	0.27						1		X																				[SIGN ID CODE W1-8]		E-150M
D10+145.0, RT		1	600	600	0.36						1			X																			[SIGN ID CODE R3-2]		E-143M
D10+247.5, RT	BRIDGE 6-E VT 9 BRIDGE 6-E VT 279	1	150	200	0.03						1	X																					[SIGN ID CODE VD-701]		E-134M
													m 3.3	m 24.0	m 4.0	m	m	m		EA	kg	kg	kg		kg	kg	kg	kg								
TOTALS					m² 2.01	m²	EA.	m²				m 31.3			m					kg			EA.	kg				EA.	EA.	kg					

FINAL POST LENGTHS ARE TO BE DETERMINED IN THE FIELD. POST SIZES ARE COMPUTED BASED ON INFORMATION FURNISHED ON THE STANDARD SHEETS AND THE TRAFFIC & SAFETY DIVISION'S "SIGN POST DESIGN GUIDELINE."

PROJECT: BENNINGTON - HOOSICK
PROJECT NO.: D.P.I. 0146(1) C/4
DESIGN FILE NAME:
IPARM FILE NAME: N/A
SURVEYED BY: N/A
SQUAD LEADER: T.P.K.
DWG. NO. TSS-13
PLOT DATE: 9/00
SURVEY DATE: N/A
DRAWN BY: K.H.D.
SHEET: 149 OF 385

FILE NAME =u:\5116\vaot\contract4\tss-1.dgn
DATE/TIME =07 SEP 2000
USER =1459