Metric

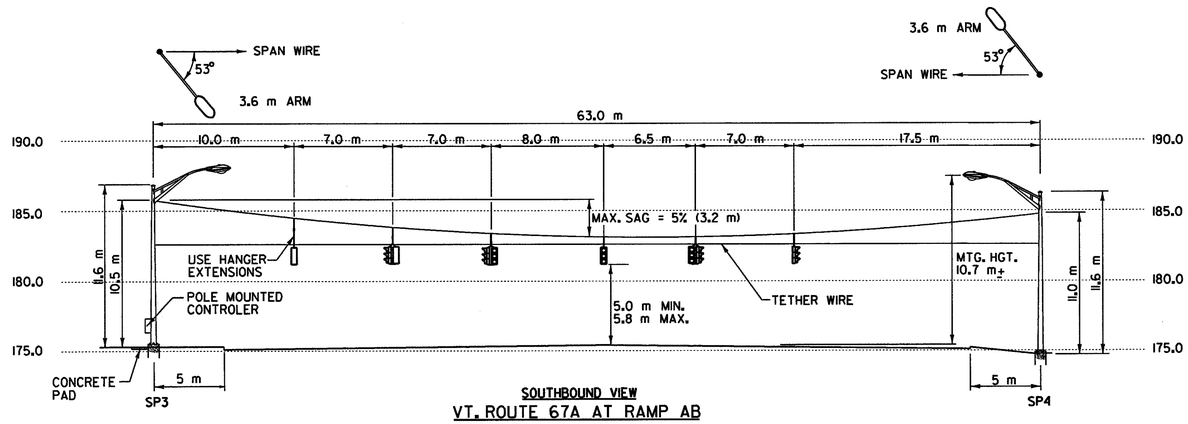

SOUTHBOUND VIEW

VT. ROUTE 67A AT RAMP AB

DEAD LOAD SPAN WIRE TENSION = 7830 N
DESIGN LOAD SPAN WIRE TENSION = 34800 N

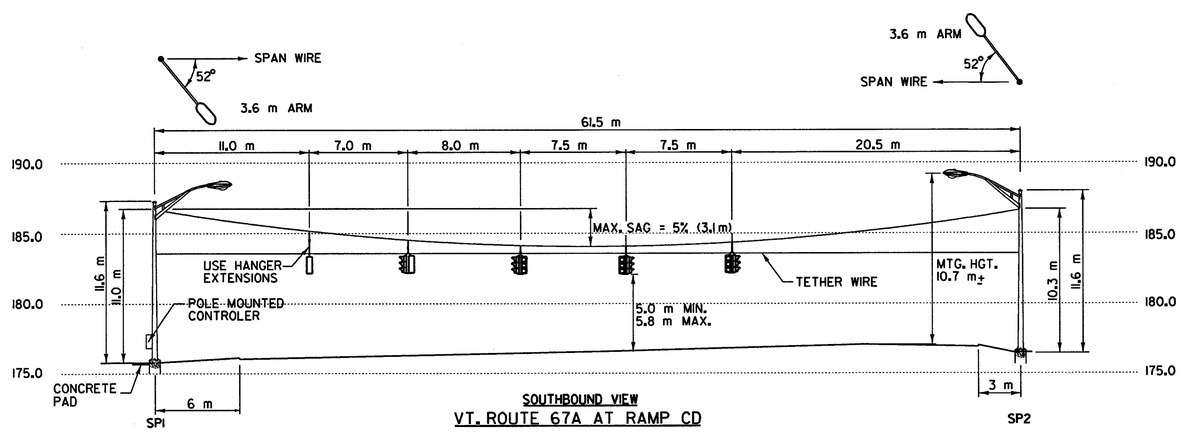

SOUTHBOUND VIEW

VT. ROUTE 67A AT RAMP CD

DEAD LOAD SPAN WIRE TENSION = 8050 N
DESIGN LOAD SPAN WIRE TENSION = 36250 N

NOTES:

1. SEE DWG. NO. SD-1 AND DWG. NO. SD-2 FOR TRAFFIC SIGNAL DESIGN PLANS.
2. SEE DWG. NO. SD-7 FOR STRAIN POLE/FOOTING DETAIL.

0 4 8 m
1: 200
@ FULL SIZE

DATUM	
VERTICAL	NAVD 88
HORIZONTAL	NAD 83 (1992)

SPAN WIRE CROSS SECTION SHEET

SURVEYED BY	C.H.A. & V.S.E.	DATE	12/93
DESIGNED BY	M.R.W.	DATE	9/00
DRAWN BY	K.H.D.	DATE	9/00
CHECKED BY	T.R.J.	DATE	9/00

DESIGN FILE NO. SPANW.DGN

PROJ. NAME BENNINGTON - HOOSICK D.P.I. 0146(1) C/4

PROJ. NO. P.I.N. 1306.60

DWG NO. SD-8 SHEET 175 OF 385

FILE NAME =u:\516\vaot\contract4\spanw.dgn
DATE/TIME =07 SEP 2000
USER =1459