STATE OF VERMONT
AGENCY OF TRANSPORTATION

TRAFFIC SIGN SUMMARY SHEET #5

MILEMARKER, STATION, OR SIGN NUMBER	SIGN LEGEND	SIGN DIMENSIONS EA	WIDTH (in)	HEIGHT (in)	NEW & SALVAGED SIGNS "A"	"B"	SALV SIGN	SALV TIS	EXIST POST RETAIN	EXIST POST SALVAGE	NEW SIGN POSTS NO. OF POSTS	FLANGED CHANNEL lb/ft 1.12	2.0	3.0	SQUARE STEEL (in) lb/ft 1.75 1.88	2.0 2.42	2.5 3.35	ANCHOR	SLEEVE	TUBULAR ALUMINUM Ø (in) lb/ft 3.0 1.3	4.0 1.7	4.0 MOD 1.7	TUBULAR STEEL Ø (in) FOUNDATION	lb/ft 3.0 7.6	3.5 9.0	4.0 10.8	5.0 14.6	W-SHAPE STEEL FTG. SIZE 24"	30"	WEIGHT	POST SIZE	SIGN REMOVED	REMARKS	SIGN DETAIL DETAIL ON SHEET NUMBER	STD. SHEET NUMBER
												OPTION ITEMS																									
314+95 LT		1	30	30	6.25						1					X		X														WII-2 FLUORESCENT YELLOW-GREEN SHEETING		E-152
		1	24	12	2.00																											WI6-7P FLUORESCENT YELLOW-GREEN SHEETING		E-152
317+40 RT		1	24	30	5.00						1					X		X														VR-017		E-141
317+82 RT							1				1					X		X														SIGN TO BE MOUNTED PERPENDICULAR TO TOP OF STOP SIGN.		
		1	30	30	6.25																											RI-1		E-143
318+70 LT							1		1																							SIGN TO BE MOUNTED PERPENDICULAR TO TOP OF STOP SIGN.		
319+03 LT		1	24	30	5.00						1					X		X														VR-017		E-141
332+28 LT							1				1					X		X														SIGN TO BE MOUNTED PERPENDICULAR TO TOP OF STOP SIGN.		
		1	30	30	6.25																											RI-1		E-143
332+91 LT		1	24	30	5.00						1					X		X														VR-017		E-141
360+14 LT	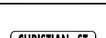						1				1					X		X														SIGN TO BE MOUNTED PERPENDICULAR TO TOP OF STOP SIGN.		
		1 1	30 6	30 10	6.25 0.42																											RI-1 BACK TO BACK		E-143 E-138
360+23 LT		1	24	30	5.00						1					X		X														R4-7		E-144
	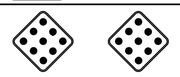	1 1	18 18	18 18	2.25 2.25																											OMI-1 OMI-1 BACK TO BACK		E-150 E-150
SHEET TOTALS		SF 51.92	SF	EA. 4	EA.		FT 124.92	FT	FT	FT	FT	FT	FT 120.0	FT	EA	LB	LB	LB	EA.	LB	LB	LB	LB	EA.	EA.	LB								

FINAL POST LENGTHS ARE TO BE DETERMINED IN THE FIELD. POST SIZES ARE COMPUTED BASED ON INFORMATION FURNISHED ON THE STANDARD SHEETS AND VTRANS "SIGN POST DESIGN GUIDELINE."

TRAFFIC SIGN SUMMARY SHEET #5

PROJECT NAME: HARTFORD-NORWICH
PROJECT NUMBER: STP 2206(I)S

FILE NAME: /pave/99c164/pc164
PROJECT LEADER: PTS
DESIGNED BY: NLL
IPARM FILE NAME: pc164tss05.i

PLOT DATE: 14-FEB-2012 15:52
DRAWN BY: MRS
CHECKED BY: NLL
SHEET 74 OF 137