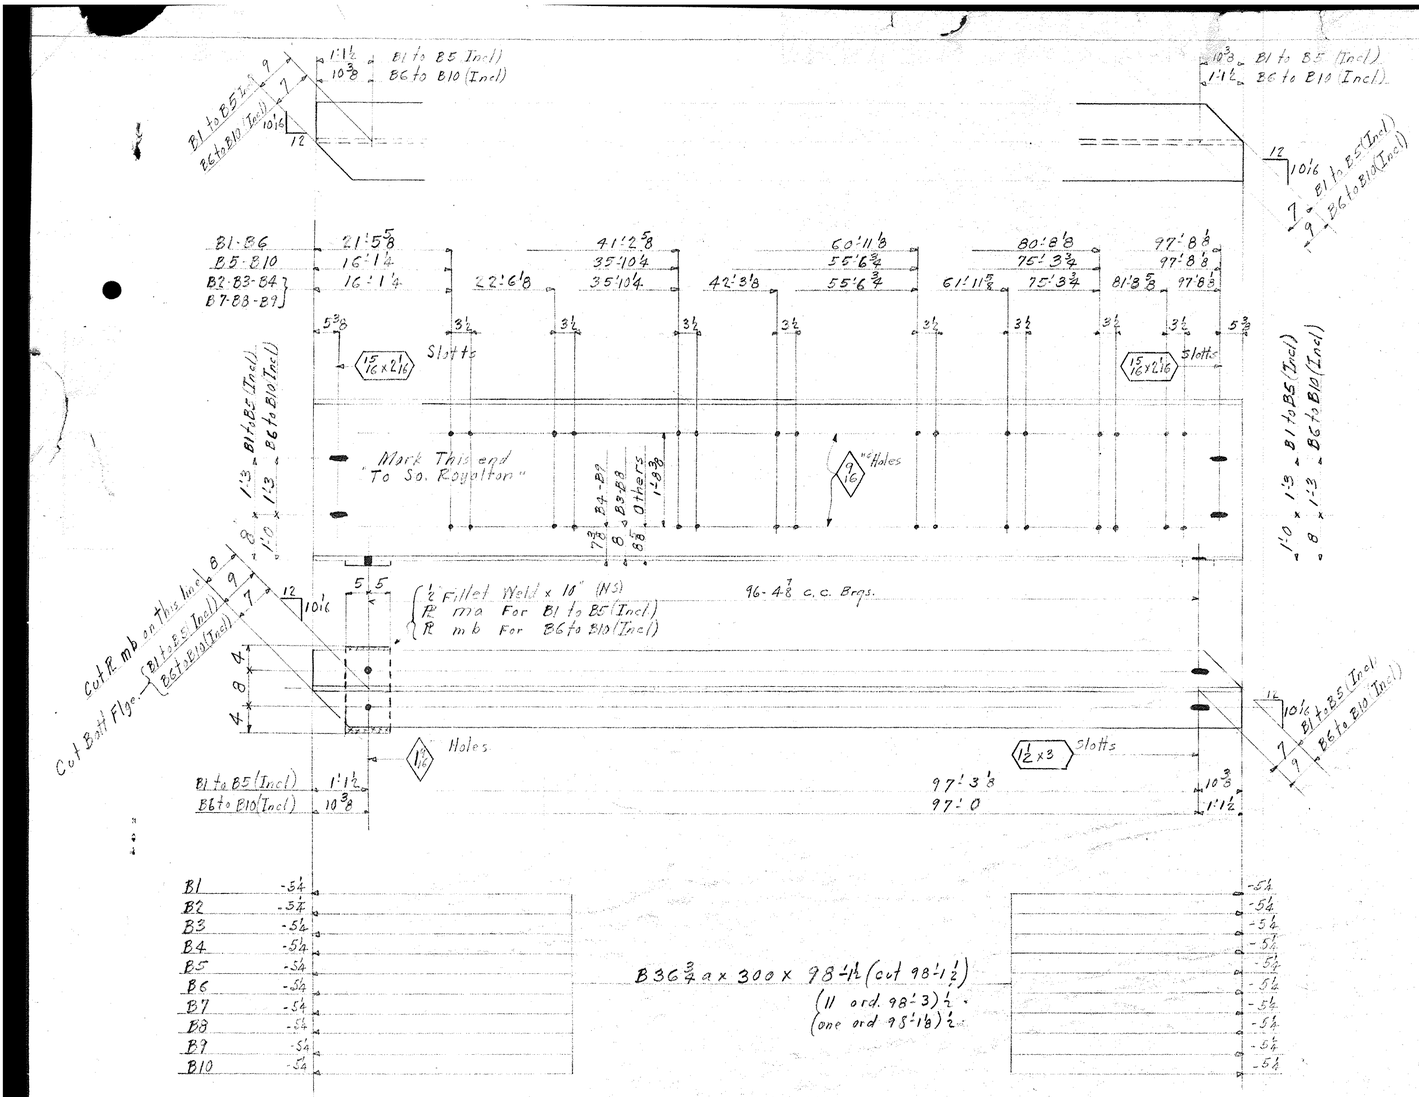

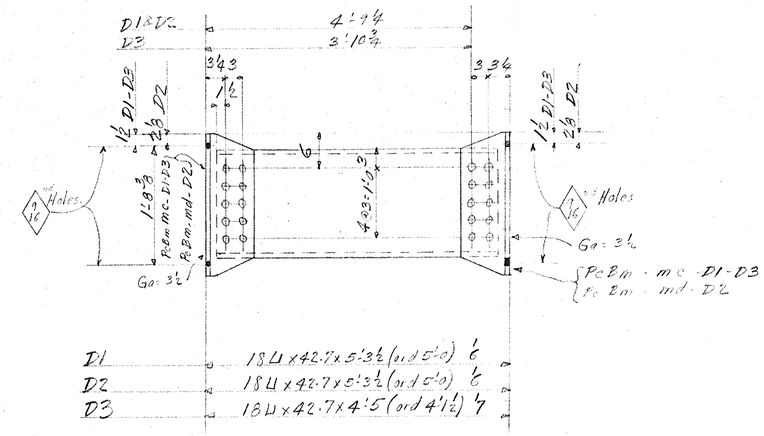

48 Pc Bm B16⅛x45 (split) x 2'-0 mc (4) D1 & D3
32 Pc Bm B15⅛x45 (split) x 2'-0 md (4) D2

6 R 10 x ¾ x 1'-6 ma (4) B1 to B5 (Incl)
6 R 10 x ¾ x 1'-6 mb (4) B6 to B10 (Incl)

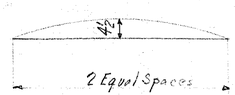

Camber Diagram - All Beams

REQUIRED LIST

Span A	Span B	Req'd	Mark	Description
One		One	B1	Beams
One		One	B2	
2		2	B3	
One		One	B4	
One		One	B5	
	One	One	B6	
	One	One	B7	
	2	2	B8	
	One	One	B9	
	One	One	B10	
8	8	16	D1	Diaphragms.
8	8	16	D2	
4	4	8	D3	

RIVETS ⅞"
OPEN HOLES As Noted
REAM —
MILLING —
PAINT One Coat.
SHOP CONTACT SURFACES

SHOP No.

TEMP.
SUPT.
LAYOUT
FITTER
SHOP INSP.
PL. WK.
B. SMITH
MCH.
ERECT.
O. INSP.

Market Bridge, Tunbridge, Vt.

Cust- T. J. Harvey & Son - Adams, Mass.

BETHLEHEM STEEL COMPANY
FABRICATED STEEL CONSTRUCTION
BETHLEHEM DRAWING ROOM Beth. WORKS
IN CHARGE Dickert MADE BY FPP 7/18/38
CHECKED BY J.A.V. 7/6/38 TRACED BY
REVISED LAST ASSEM. MK.

CONTRACT CP2251-1 SHEET 2