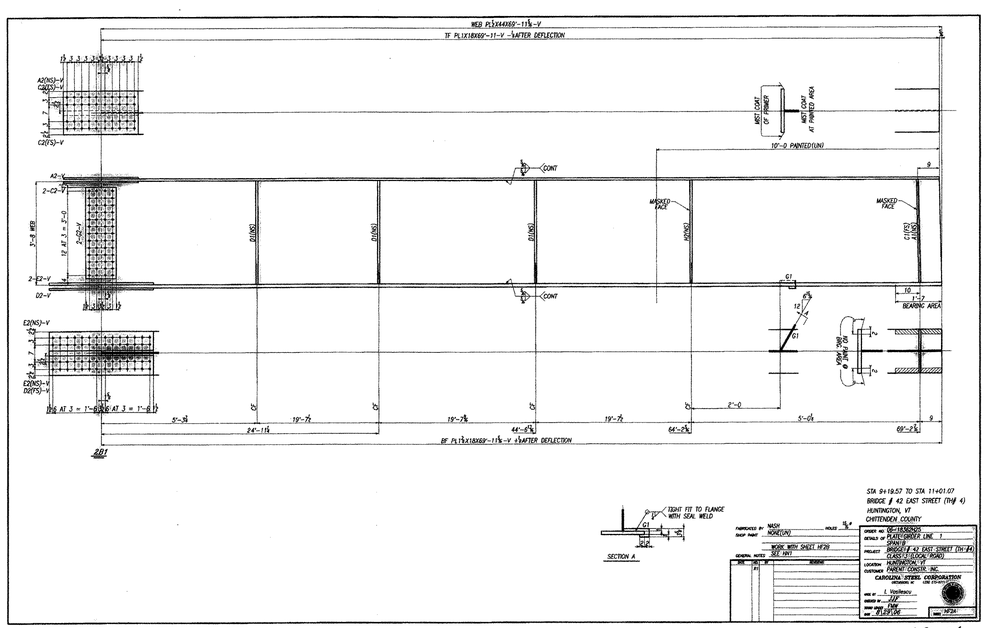

STA 94+19.57 TO STA 11+01.07
BRIDGE # 42 EAST STREET (TH# 4)
HUNTINGTON, VT
CHITTENDEN COUNTY

FABRICATED IN: MASH
SHOP PART: HOME(UN)
HOLES: 15/16"
WORK WITH SHEET: HF20
SEE TRT
GENERAL NOTES

NO	DATE	BY	REVISION

SHEET NO: GM-TRUSSES
DETAILS OF: PLATE GIRDER LINE 1
SPAN: 8
PROJECT: BRIDGE # 42 EAST STREET (TH#4)
CLASS: 31 (LOCAL ROAD)
LOCATION: HUNTINGTON, VT
CUSTOMER: PARENT CONSTR. INC.
CAROLINA STEEL FABRICATION
DRAWING NO: LSM 25-4
MADE BY: T. Vasilkevy
CHECKED BY: JJF
DATE MADE: 1/98
DATE: 01/29/98
SHEET: HF24

084 55