

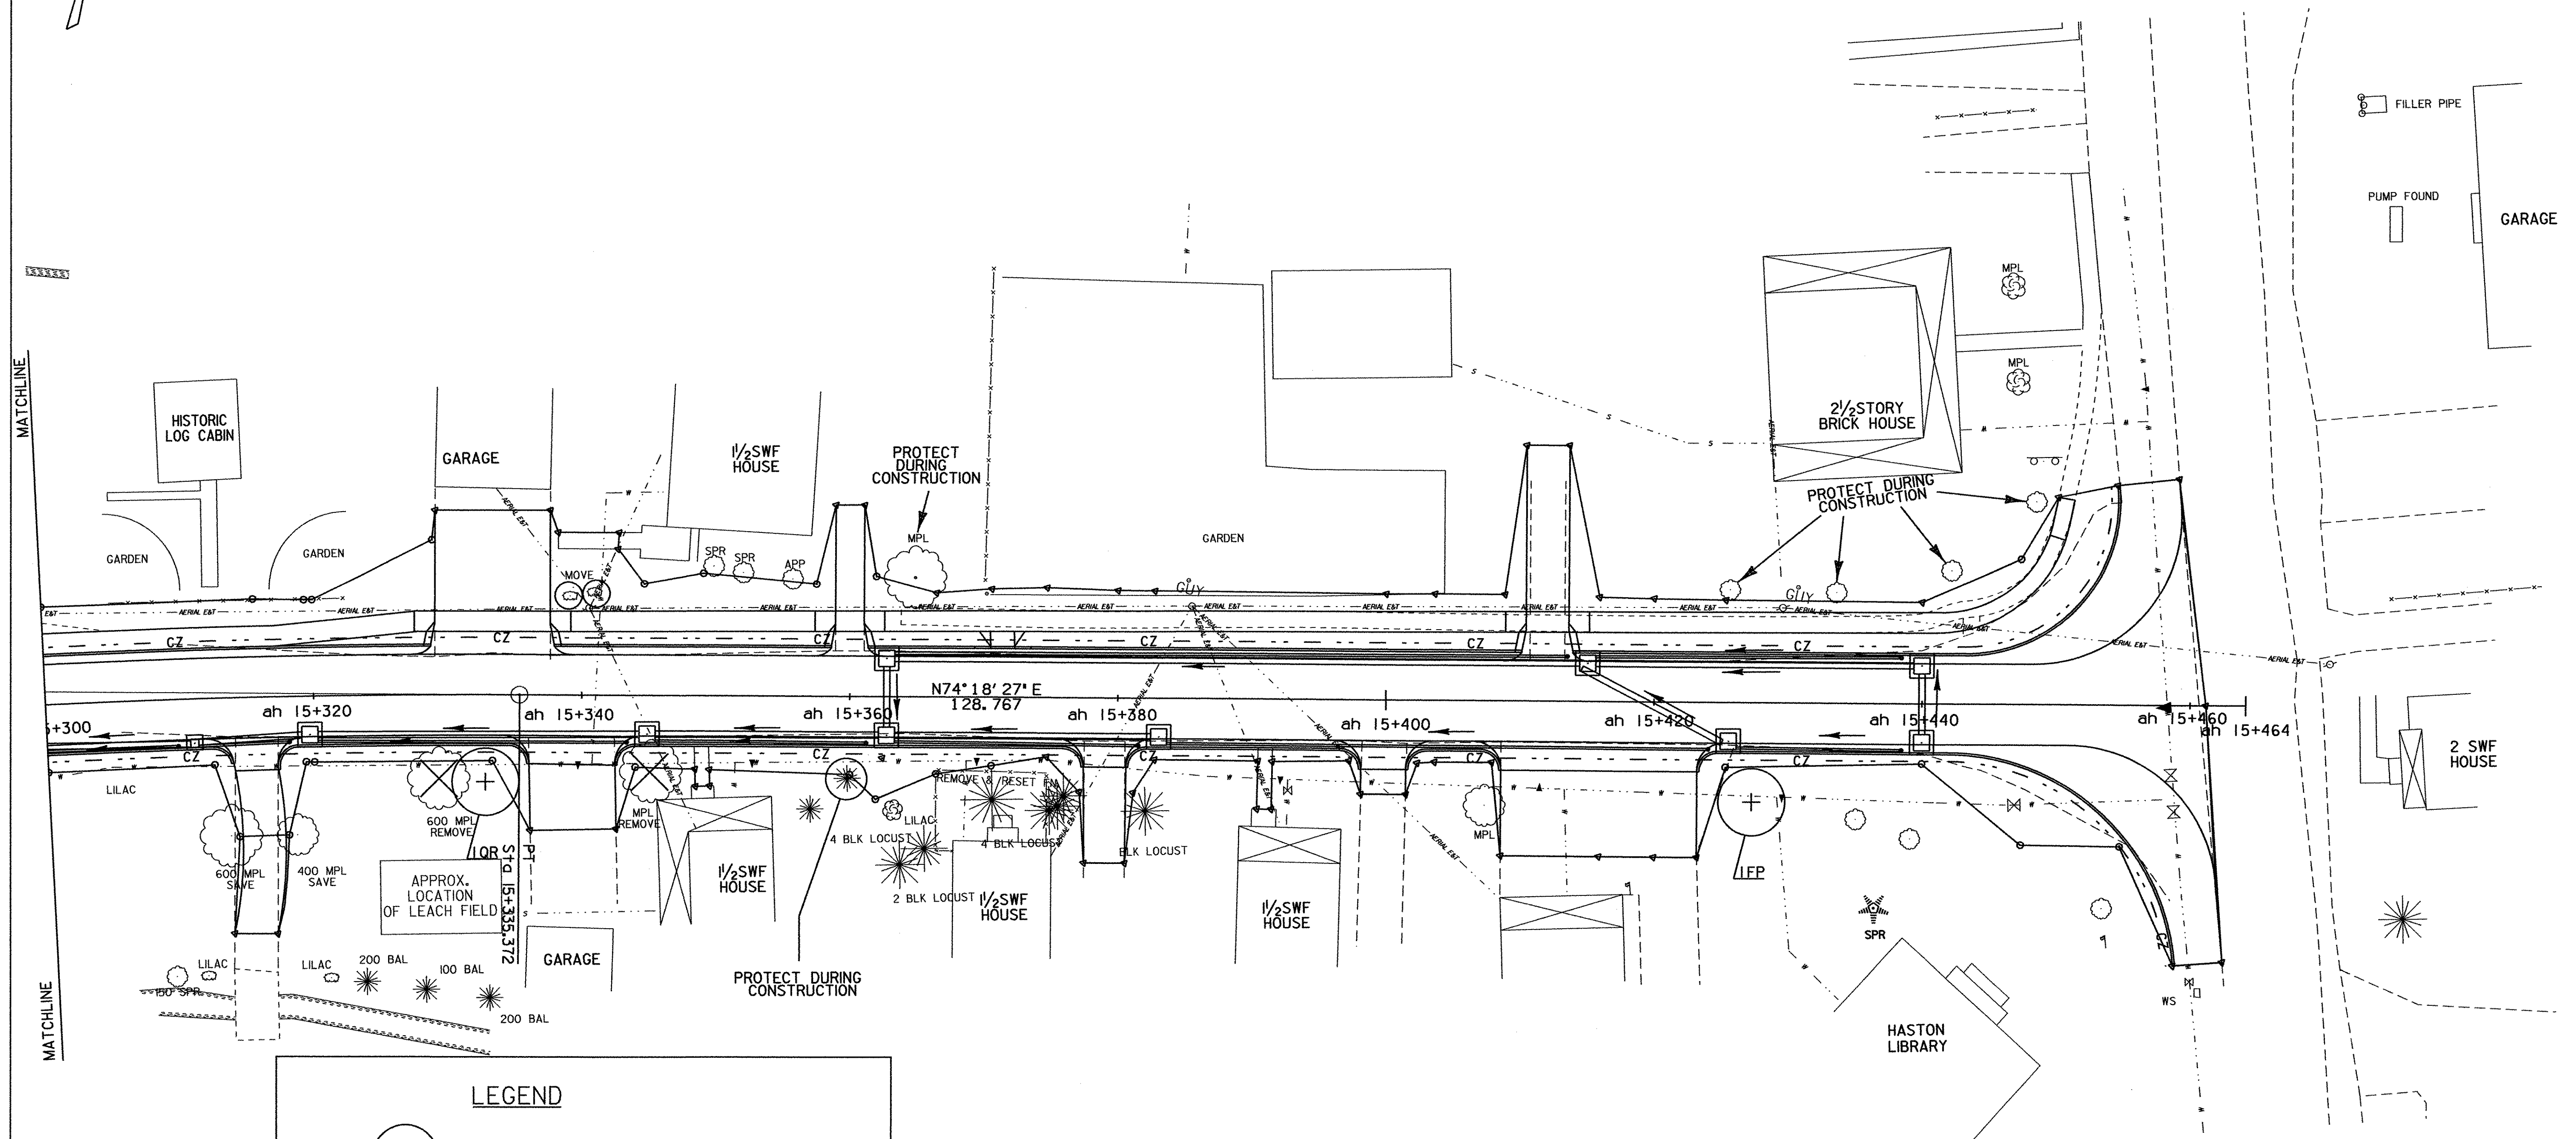


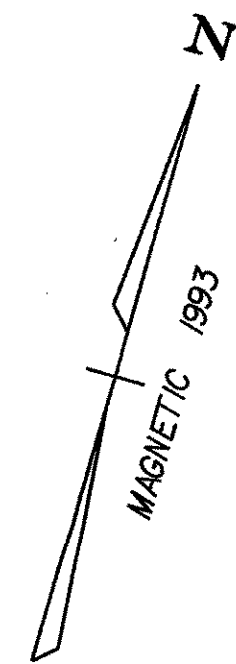

LEGEND

- TO BE REMOVED
- PROPOSED TREE
- TO BE RELOCATED BY OTHERS
- PROTECT EXISTING TREES DURING CONSTRUCTION
- EXISTING TREE (TO REMAIN)

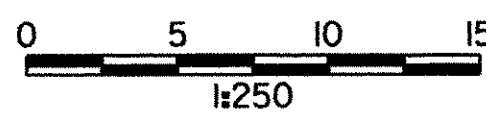

○ DENOTES TREE OR STUMP REMOVAL

ALL DRIVE RADII SHALL BE 6M UNLESS OTHERWISE NOTED PER STD B-71M

LANDSCAPE PLANS

PROJECT NAME:	FRANKLIN
PROJECT NUMBER:	STP 0301(18)
FILE NAME:	85c060/design/(2)bores.dgn
PROJECT LEADER:	DELLASANTA
DESIGNED BY:	SQUAD B
IPARM FILE NAME:	(2)dc061n3.1
PLOT DATE:	27-MAR-2003
DRAWN BY:	SQUAD B
CHECKED BY:	SQUAD B
SHEET	42 OF 60